



This drawing is not to be scaled except for planning purposes. The architect is to be informed of any errors before work proceeds. The general contractor is responsible for checking all dimensions

Notes

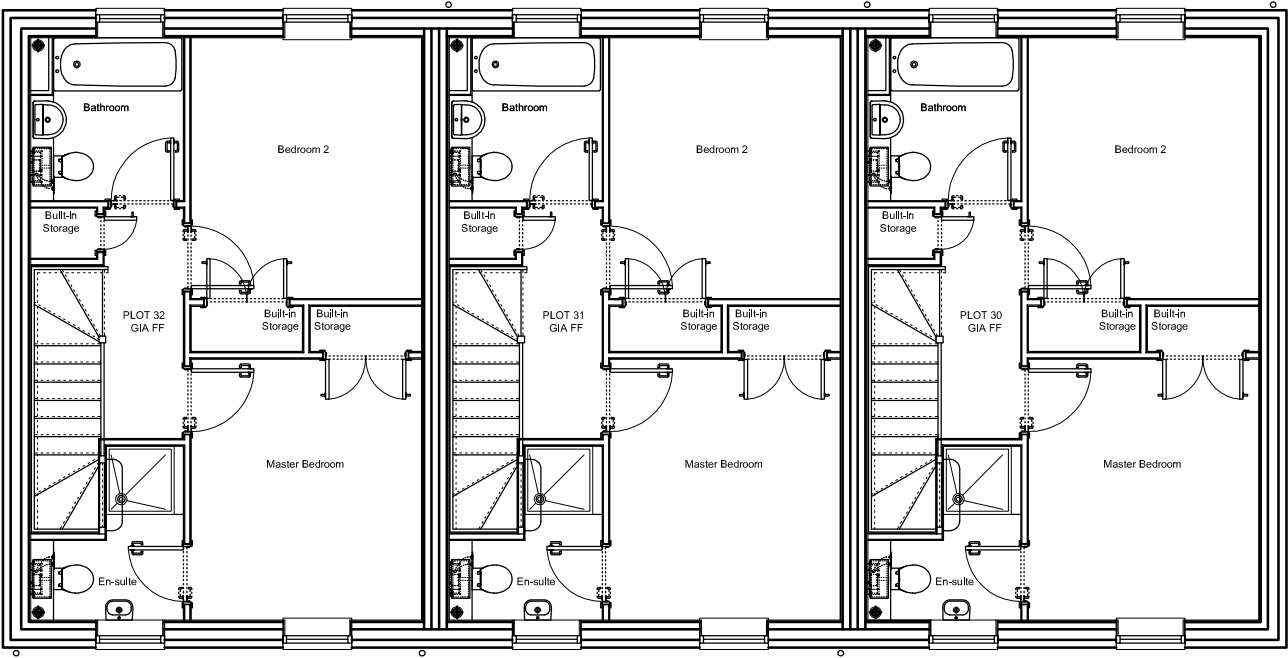


House 32 House 31 House 30

First floor plans

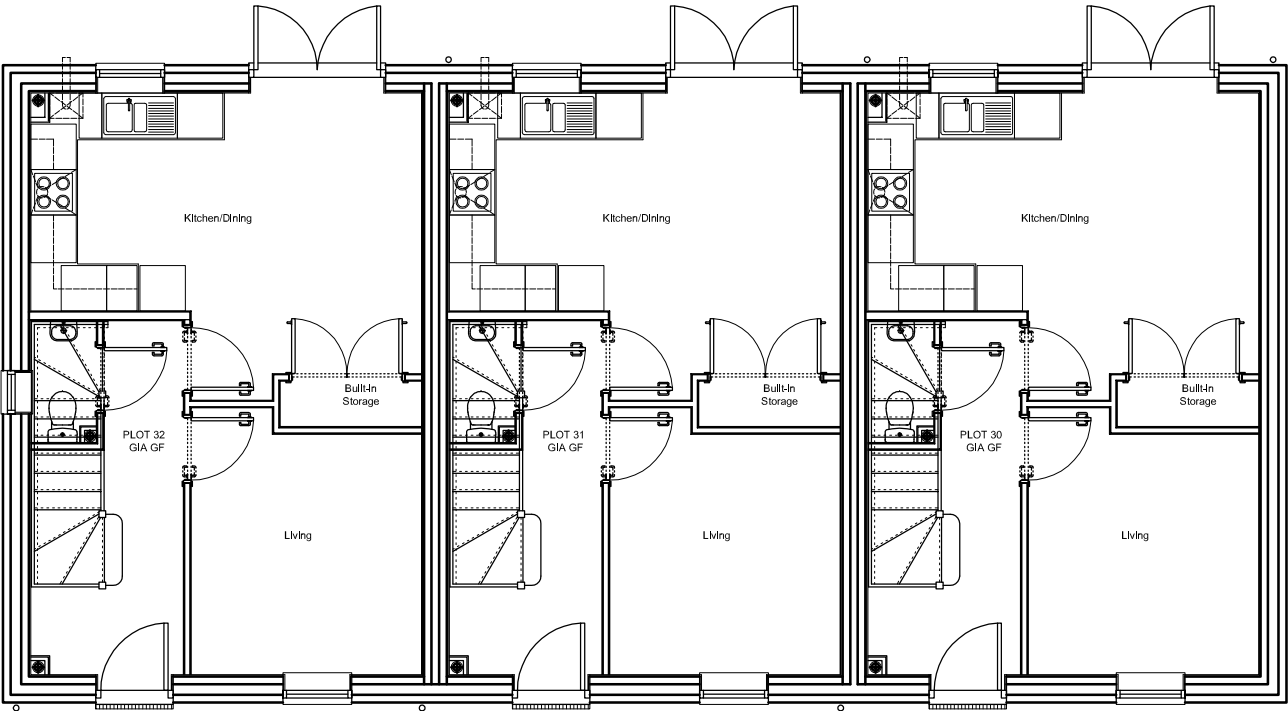

House 32 House 31 House 30

Ground floor plans

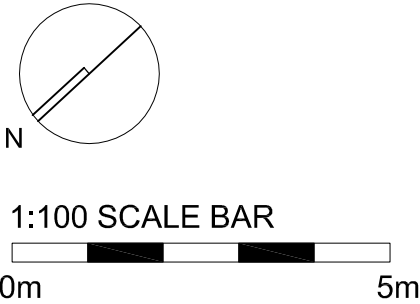

00	2018-06-26	MD	SH
	First issue.		
Rev	Date + notes	Chkd	

r h partnership architects
30 - 31 Foundry Street Brighton BN1 4AT
T 01273 645220 F 01273 645225
www.rhpartnership.co.uk
brighton@rhpartnership.co.uk

Project
Angel's Nursery
Yapton Road
Barnham

Drawing
Houses 30 to 32
Ground & First Floor Plans

Job Ref	Dwg No	Revision
P0484	37	00
Scale(s)	Size	Drwn
1:100	A3	MD
		SH

Status
Planning