



This drawing is not to be scaled except for planning purposes. The architect is to be informed of any errors before work proceeds. The general contractor is responsible for checking all dimensions


Notes

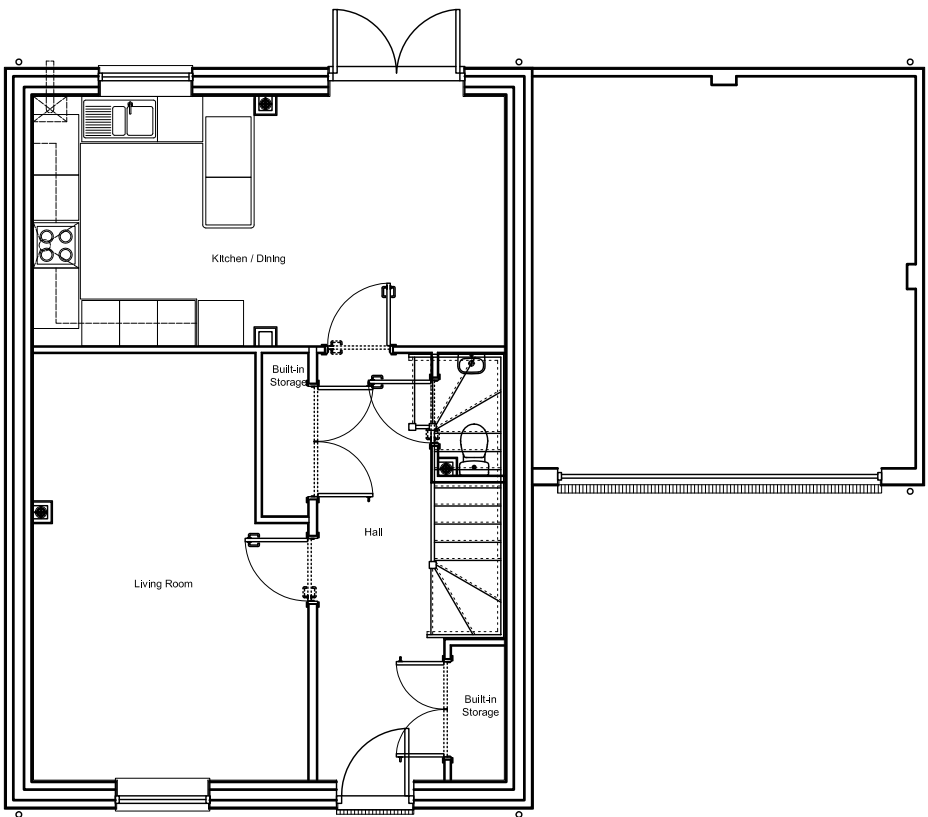

House 65

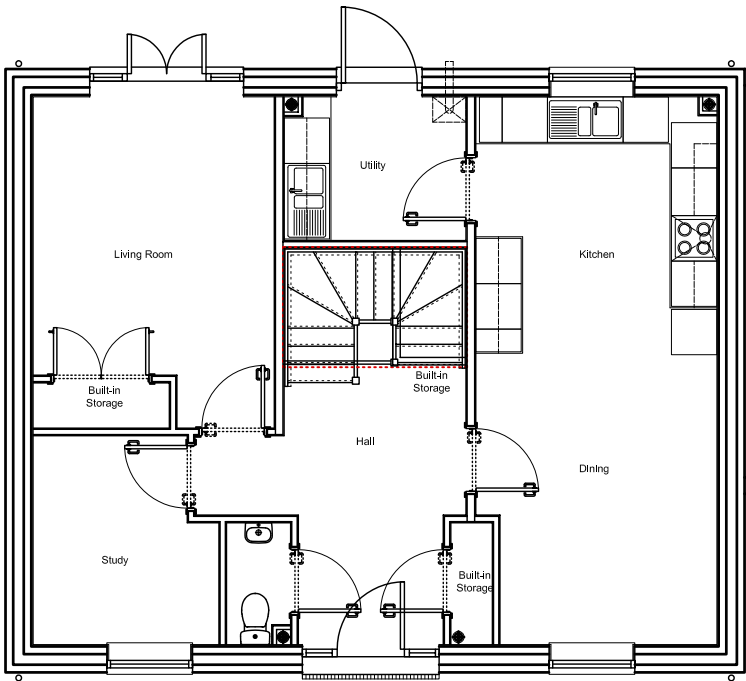

House 66

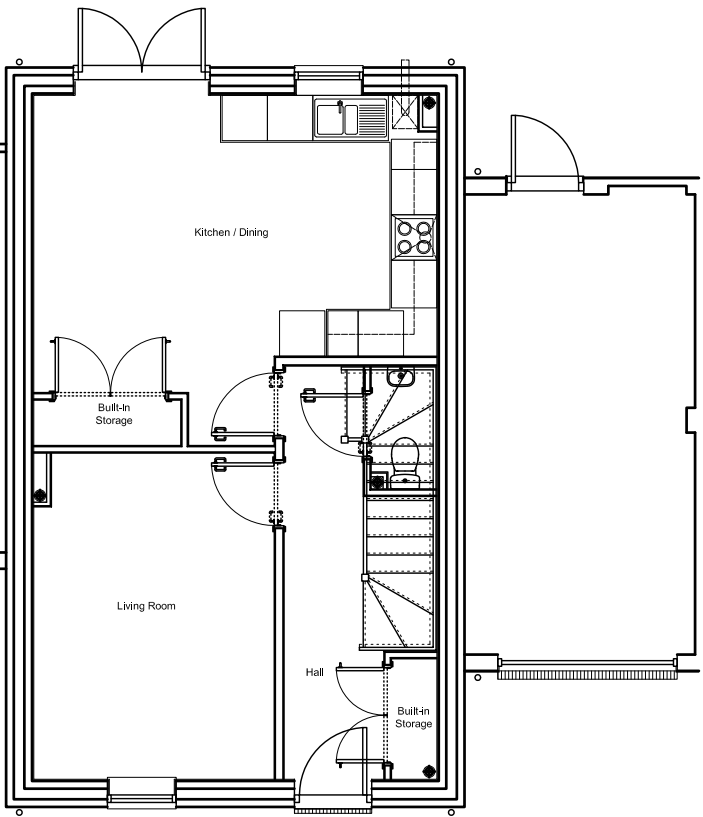

House 67

Ground floor plans

00	2018-06-26	MD	SH
	First issue.		
Rev	Date + notes	Chkd	

r h partnership architects
30 - 31 Foundry Street Brighton BN1 4AT
T 01273 645220 F 01273 645225
www.rhpartnership.co.uk
brighton@rhpartnership.co.uk

Project
Angel's Nursery
Yapton Road
Barnham

Drawing
Houses 65 to 67
Ground Floor Plans

Job Ref	Dwg No	Revision
P0484	80a	00
Scale(s) 1:100	Size A3	Drawn MD
		Chkd SH

Status
Planning

