



This drawing is not to be scaled except for planning purposes. The architect is to be informed of any errors before work proceeds. The general contractor is responsible for checking all dimensions


Notes

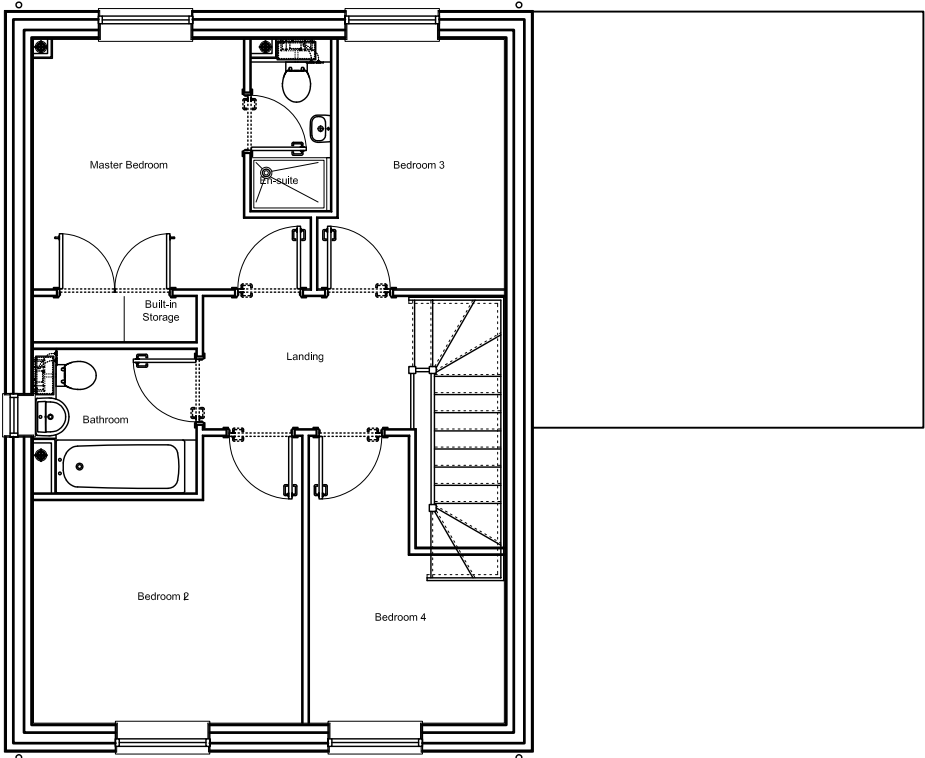

House 65

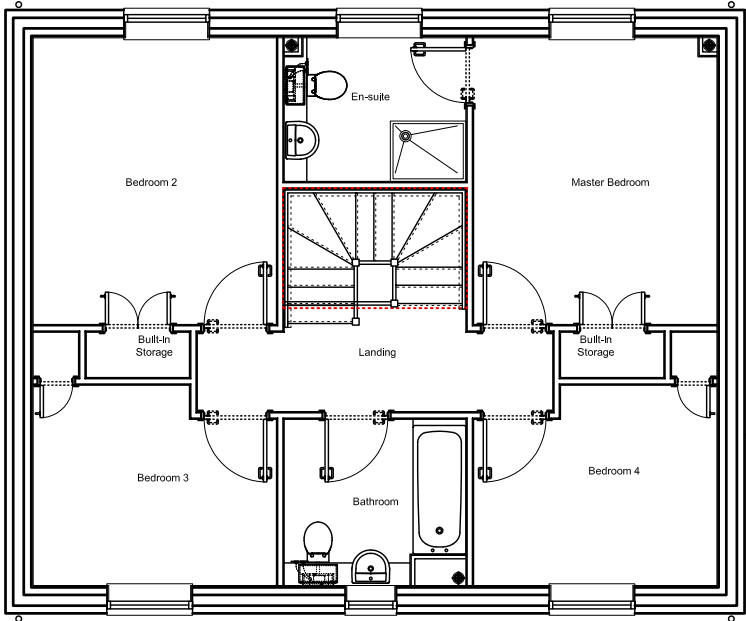

House 66

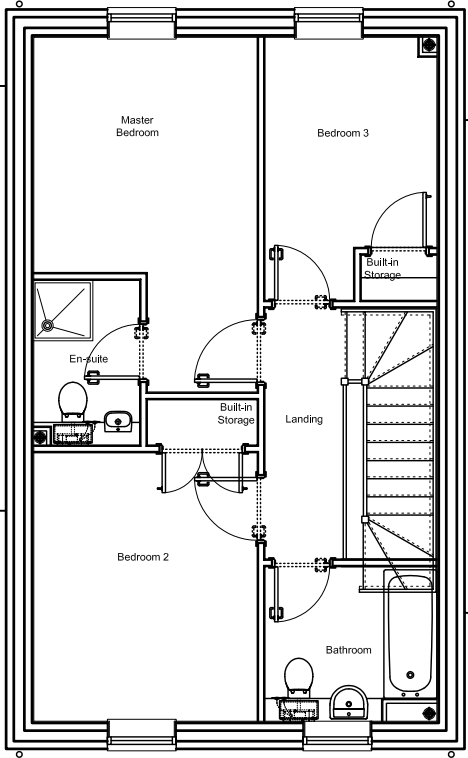

House 67

First floor plans

00	2018-06-26		MD	SH
	First issue.			
Rev	Date + notes		Chkd	

r h partnership architects
30 - 31 Foundry Street Brighton BN1 4AT
T 01273 645220 F 01273 645225
www.rhpartnership.co.uk
brighton@rhpartnership.co.uk

Project
Angel's Nursery
Yapton Road
Barnham

Drawing
Houses 65 to 67
First Floor Plans

Job Ref	Dwg No	Revision		
P0484	80b	00		
Scale(s)	Size	Dwn	Chkd	
1:100	A3	MD	SH	

Status
Planning

