



This drawing is not to be scaled except for planning purposes. The architect is to be informed of any errors before work proceeds. The general contractor is responsible for checking all dimensions

Notes

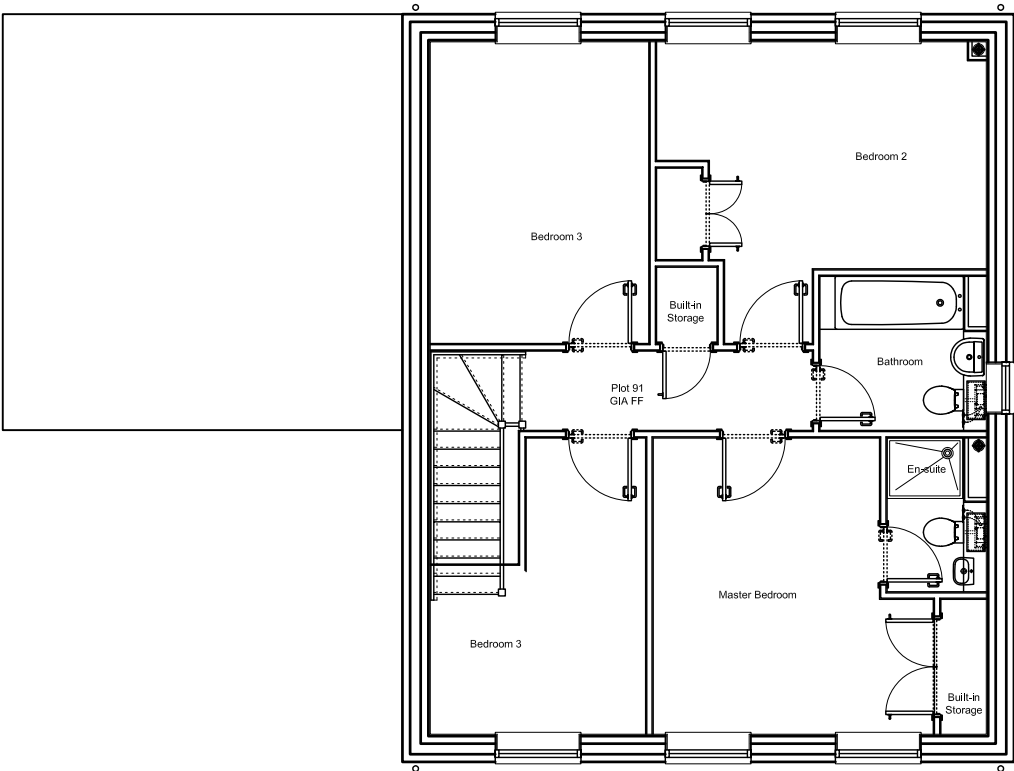


House 92

First floor plan

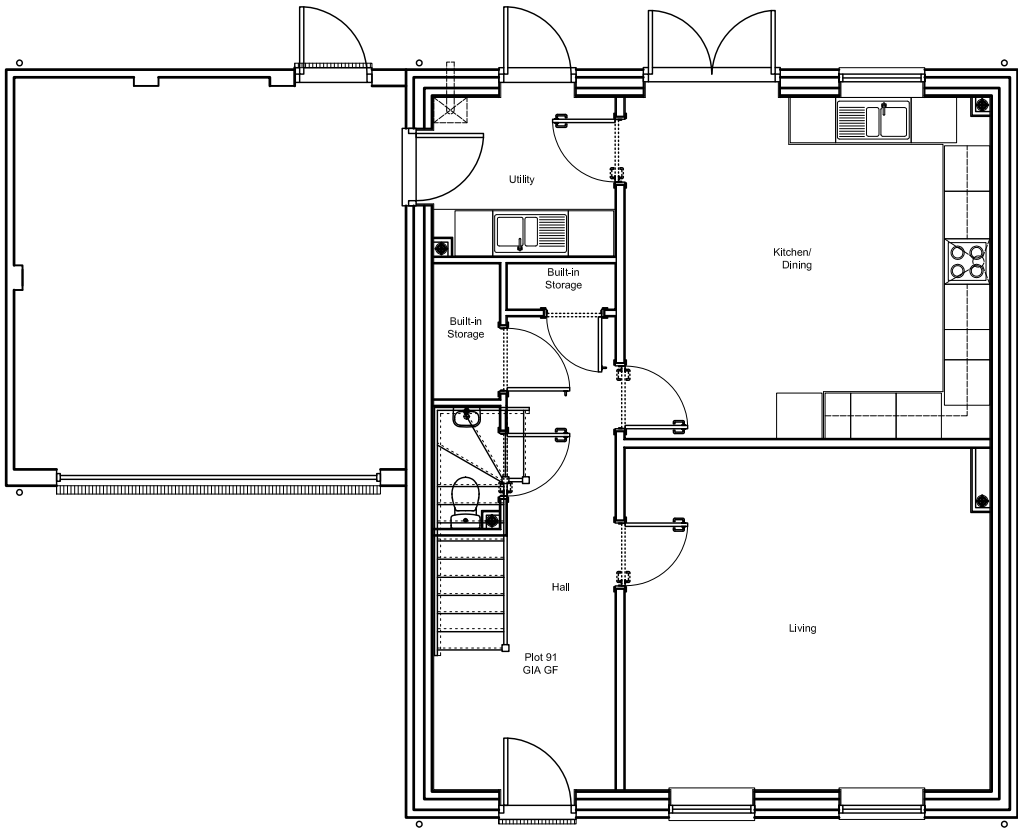

House 92

Ground floor plan

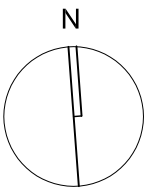

1:100 SCALE BAR



0m

5m

00 2018-06-26 First issue. MD SH

Rev Date + notes Chkd

r h partnership architects
30 - 31 Foundry Street Brighton BN1 4AT
T 01273 645220 F 01273 645225
www.rhpartnership.co.uk
brighton@rhpartnership.co.uk

Project
Angel's Nursery
Yapton Road
Barnham

Drawing
House 92
Ground & First Floor Plans

Job Ref	Dwg No	Revision		
P0484	114	00		
Scale(s) 1:100	Size A3	Drwn MD	Chkd SH	

Status

Planning