


This drawing is not to be scaled except for planning purposes. The architect is to be informed of any errors before work proceeds. The general contractor is responsible for checking all dimensions

Notes

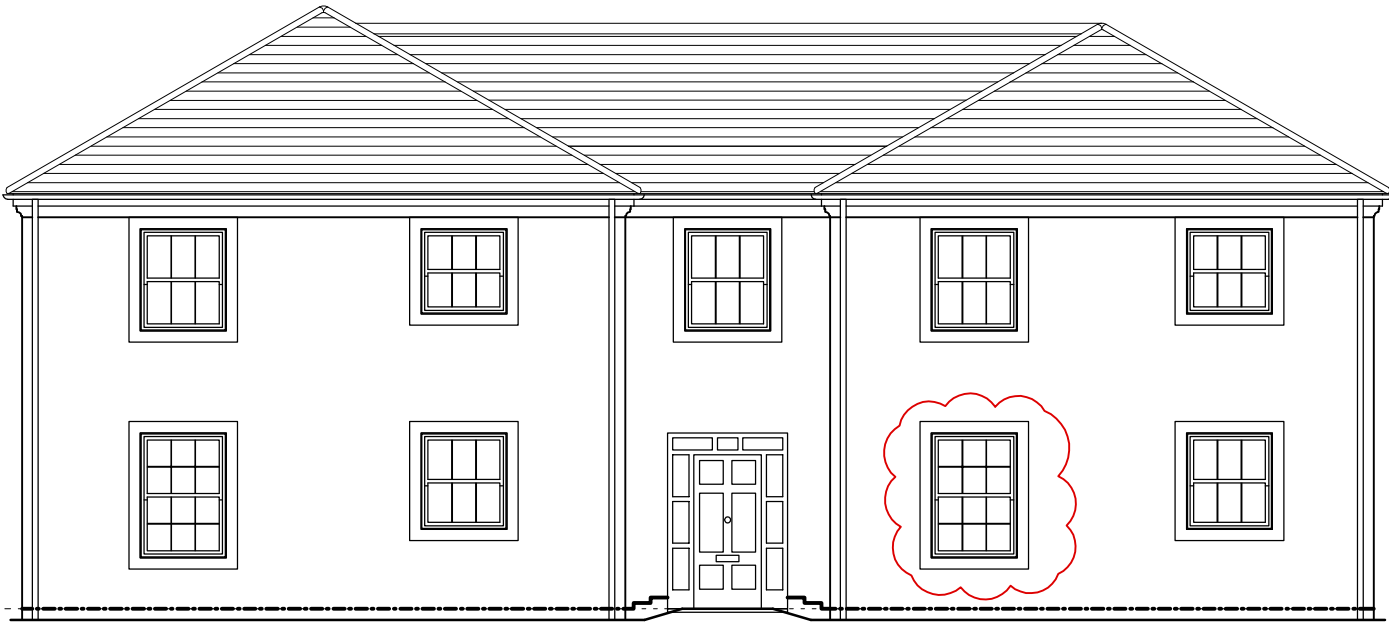

House 47 & 49

West elevation


House 51 & 52



House 48 & 50

North elevation


House 47 & 49

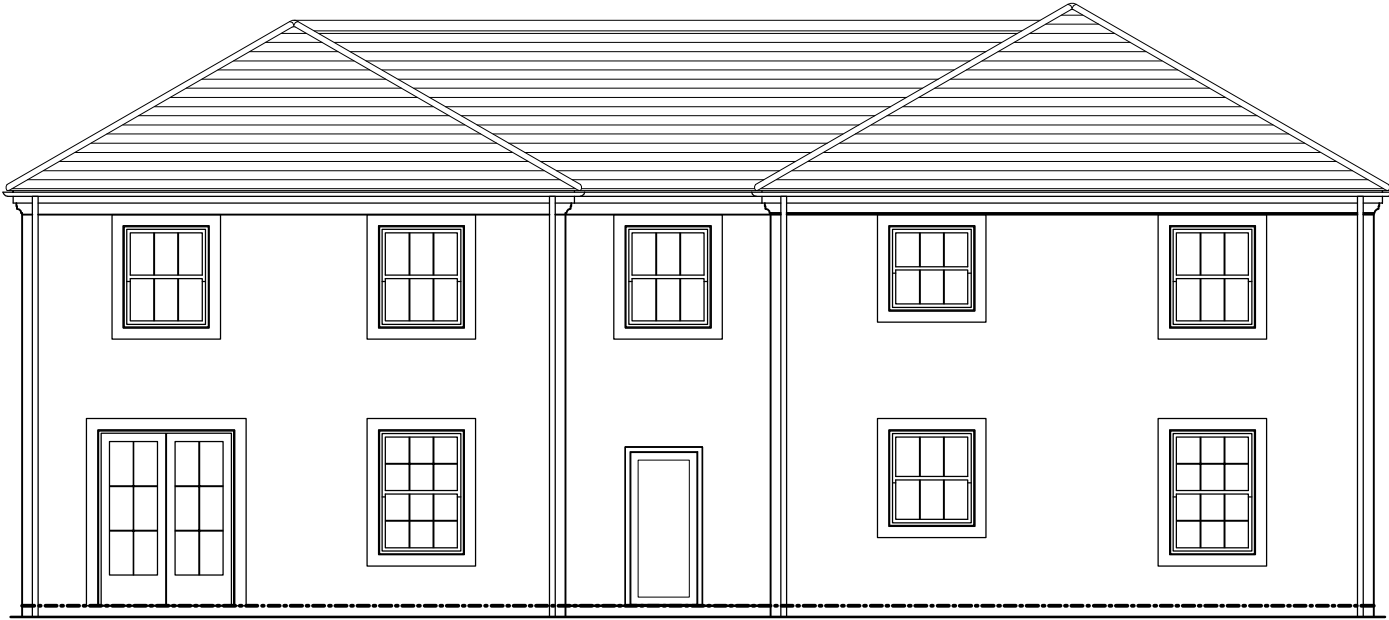

House 51 & 52

East elevation

House 48 & 50

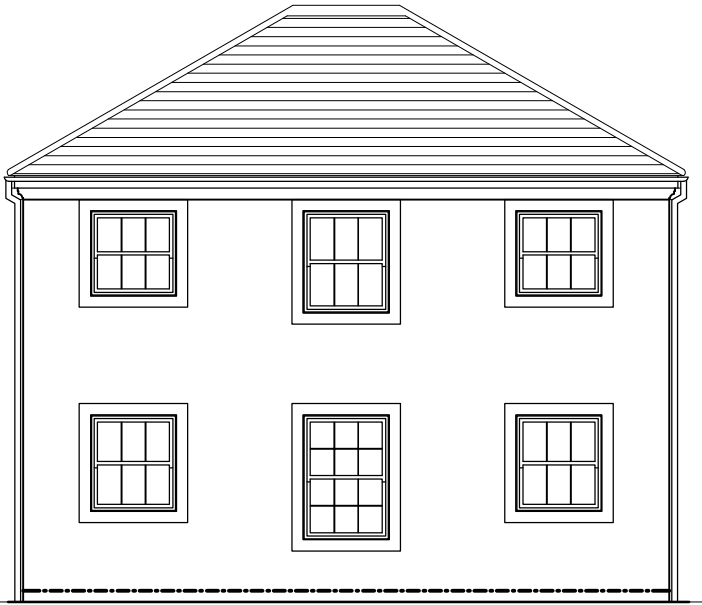

House 51 & 52

South elevation

04	2018-09-11	Sill to bedroom window of the ground floor 1B2P flat (Plot 51) on the West Elevation, lowered to achieve Approved Document B compliance.	MD	-
03	2018-07-19	Ground floor window and double door heads lowered.	MD	-
02	2018-07-10	Double doors to Plots 47 and 48 repositioned to accommodate structural beam at first floor level. The windows directly above, to Plots 49 & 50, repositioned accordingly.	MD	-
01	2018-06-29	Slate coursing added.	MD	-
00	2018-06-26	First issue.	MD	SH
Rev	Date + notes		Chkd	

r h partnership architects
30 - 31 Foundry Street Brighton BN1 4AT
T 01273 645220 F 01273 645225
www.rhpartnership.co.uk
brighton@rhpartnership.co.uk

Project
Angel's Nursery
Yapton Road
Barnham

Drawing
Houses 47 - 52
Elevations

Job Ref	Dwg No	Revision
P0484	57	04
Scale(s)	Size	Drwn
1:100	A3	Chkd

Status
Planning

1:100 SCALE BAR



0m

5m