


# Appendix M


## DRAINAGE STRATEGY PLAN

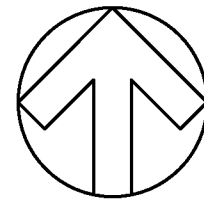

DO NOT SCALE

- GENERAL NOTES:
1. DRAWING TO BE READ IN CONJUNCTION WITH ALL RELEVANT DRAWINGS AND DETAILS.
  2. THE PLANNING, DESIGN AND CONSTRUCTION OF SEWERS SHALL BE IN ACCORDANCE WITH SEWERS FOR ADOPTION 7TH EDITION, A DESIGN AND CONSTRUCTION GUIDE FOR DEVELOPERS, THE CIVIL ENGINEERING SPECIFICATION FOR THE WATER INDUSTRY 6TH EDITION.
  3. ALL LEVELS SHOWN ARE LEVELS ABOVE ORDNANCE DATUM.
  4. THE ATTENUATION POND HAS BEEN DESIGNED TO ATTENUATE SURFACE WATER UP TO AND INCLUDING THE 100 YEAR STORM + 20% THE OUTFALL HAS BEEN RESTRICTED TO QBAR
  5. GROUND INVESTIGATION OFF SITE IDENTIFIED THAT INFILTRATION IS NOT FEASIBLE ON SITE.
  6. DRAINAGE DESIGN TO BE CONFIRMED AT DETAILED DESIGN STAGE.

- KEY
- ATTENUATION POND
  - PERMEABLE PAVING
  - PROPOSED SURFACE WATER, INDICATIVE
  - PROPOSED SURFACE WATER MANHOLE, INDICATIVE
  - EXISTING DITCH
  - DITCH TO BE ABANDONED
  - EASEMENTS SHOWN ON ARCHITECTS LAYOUT
  - EXISTING FOUL WATER RISING MAIN
  - EXISTING FOUL WATER SEWER

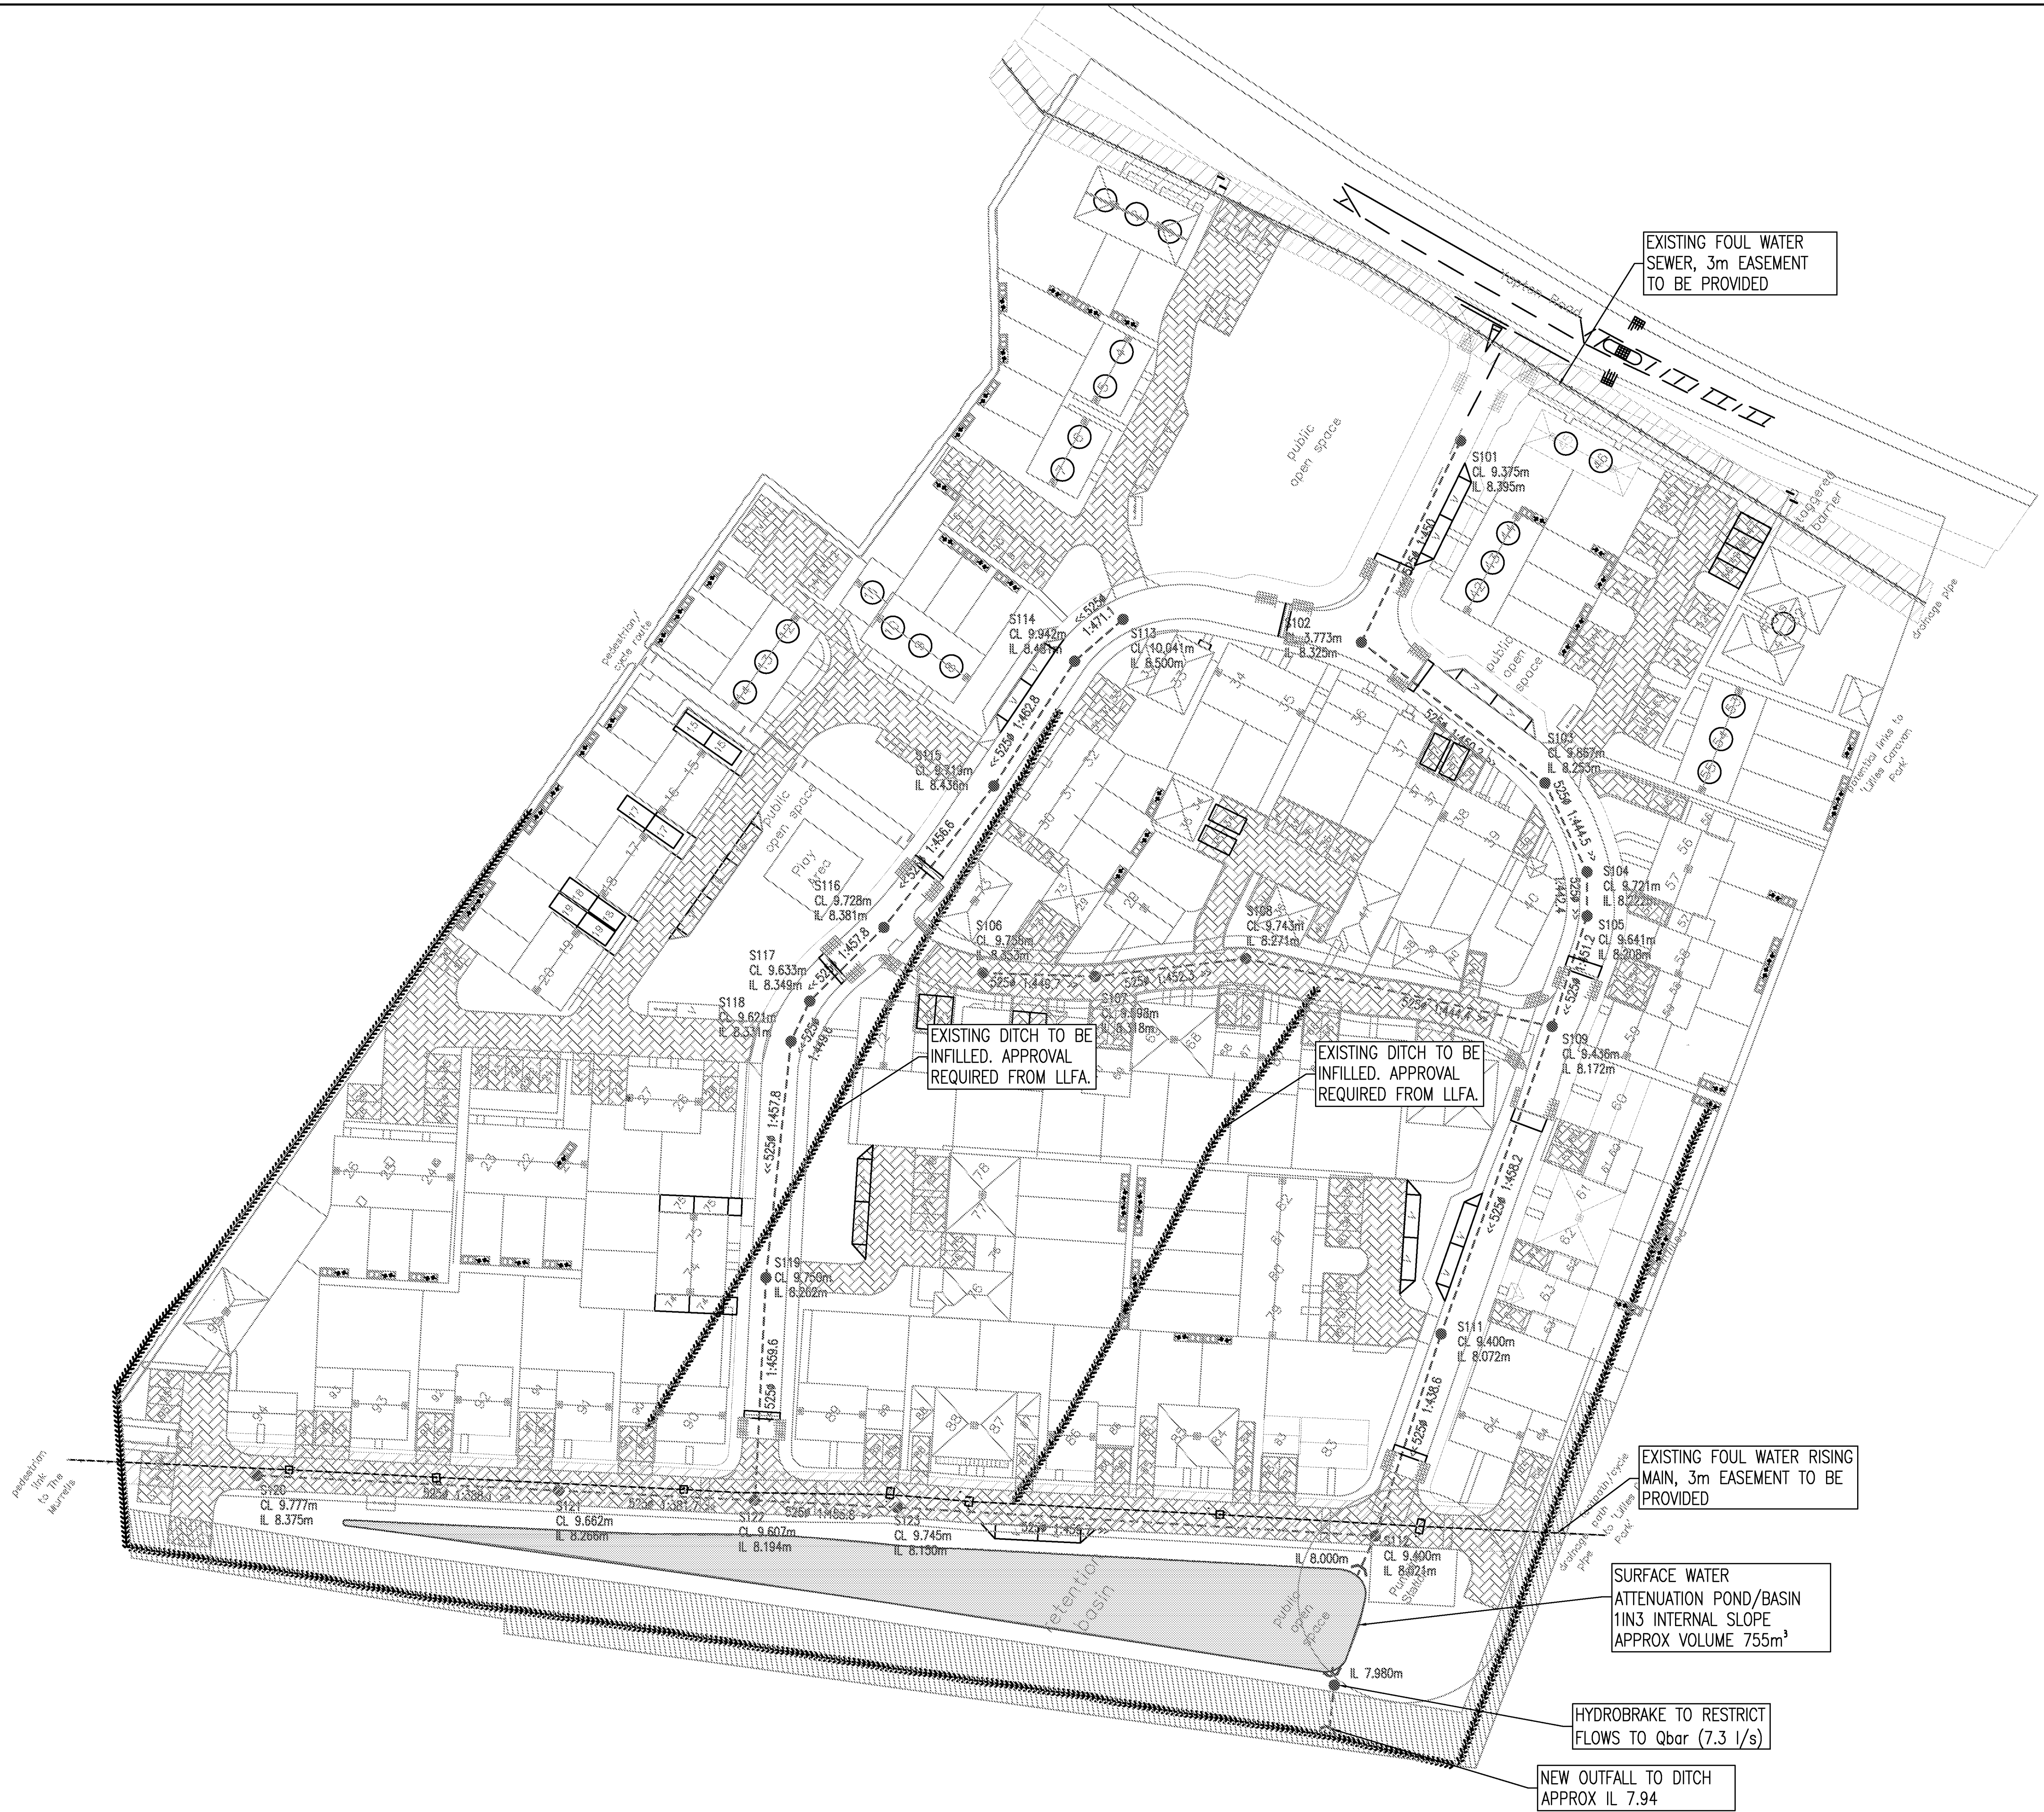

Reproduced from the Ordnance Survey map with the permission of the Controller of Her Majesty's Stationery Office. Licence no. 100048755. Crown copyright reserved.

| REV                                  | DATE       | BY   | DESCRIPTION    | CHK  | APP |
|--------------------------------------|------------|------|----------------|------|-----|
| B                                    | 09/06/2016 | MC   | LAYOUT AMENDED | 1/28 | BT  |
| A                                    | 20/05/2016 | CRJB | FIRST ISSUE    | 1/28 | BT  |
| DRAWING STATUS: PLANNING APPLICATION |            |      |                |      |     |



WSP House, 70 Chancery Lane, London, WC2A 1AF  
Tel: +44 (0)20 7314 5000 Fax: +44 (0)20 7314 5099  
www.wspgroup.com www.pbworld.com

|            |                       |
|------------|-----------------------|
| CLIENT:    | LOVELL                |
| ARCHITECT: | HUW THOMAS ARCHITECTS |

|          |                                         |
|----------|-----------------------------------------|
| PROJECT: | ANGELS NURSERY, BARNHAM                 |
| TITLE:   | OUTLINE SURFACE WATER DRAINAGE STRATEGY |

|                 |                   |               |               |           |           |
|-----------------|-------------------|---------------|---------------|-----------|-----------|
| SCALE @ A1:     | 1:500             | CHECKED:      | MAB           | APPROVED: | EI        |
| CAD FILE:       | 50600666-D-01.DWG | DESIGN-DRAWN: | CRJB          | DATE:     | August 16 |
| PROJECT No:     | 50600666          | DRAWING No:   | 50600666-D-01 | REV:      | B         |
| © WSP Group Ltd |                   |               |               |           |           |