


GENERAL NOTES:

1. DIMENSIONS ON THIS DRAWING SHALL NOT BE SCALED. ALL DIMENSIONS TO BE CHECKED ON SITE. ALL DETAILS AND DIMENSIONING RELATING TO SUB-CONTRACTOR'S OR SUPPLIER'S WORK MUST BE CHECKED AND AGREED BETWEEN THE SUB-CONTRACTOR OR THE SUPPLIER AND THE GENERAL CONTRACTOR.
2. THIS DRAWING IS TO BE READ IN CONJUNCTION WITH ALL RELEVANT ARCHITECT'S AND ENGINEER'S DRAWINGS AND SPECIFICATION.
3. THE CONTRACTOR IS RESPONSIBLE FOR VERIFYING ALL SITE DIMENSIONS BEFORE COMMENCING WORK.
4. THE MAIN CONTRACTOR IS RESPONSIBLE FOR ENSURING THE MAINTENANCE OF THE STRUCTURE WHILE THE WORKS ARE IN PROGRESS.
5. DIFFERENCES BETWEEN THIS DRAWING AND THE SITE CONDITIONS ENCOUNTERED MUST BE REPORTED TO THE ENGINEER.

NOTATION:-
F.S.L. - TOP OF STEEL
F.F.L. - FINISH FLOOR LEVEL
F.O.L. - FINISH GRADE LEVEL
F.T.L. - FINISHED FLOOR LEVEL
F.L. - FORMATION LEVEL

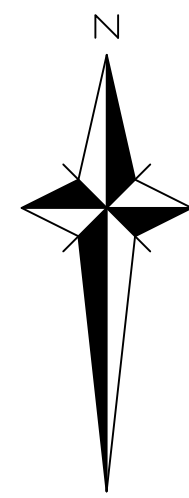

P1	05.07.18	Initial Stage					MR	SEL	
REV	DATE	DESCRIPTION				BY	CHK	APP	
Gyory Self CONSULTING ENGINEERS 16117 BOUNDARY ROAD, HOVE, EAST SUSSEX BN3 4EF TELEPHONE 01273 414413 E-MAIL: mail@gyoryself.co.uk Website: www.gyoryself.com Also at Farnham and St Albans									
CLIENT		WATES CONSTRUCTION							
ARCHITECT		RHP							
JOB TITLE		YAPTON ROAD BARNHAM WEST SUSSEX							
DRAWING TITLE		ROAD AND DRIVE CONTOUR PLAN							
JOB NO.	H19377	SCALE 1/250	DATE		JULY 2018				
DRAWN	MR	OWNER	GTA		CHECKED	APP			
SHEET		DRAWING SUBMIT							
A1									
REGION		P1 STAGE 3 – DEVELOPED DESIGN							
DRAWING NO.		19377-GS-Z1-XX-DR-C-1082							