


GENERAL NOTES:

1. DIMENSIONS ON THIS DRAWING SHALL NOT BE SCALED. ALL DIMENSIONS TO BE CHECKED ON SITE. ALL DETAILS AND DIMENSIONING RELATING TO SUB-CONTRACTOR'S OR SUPPLIER'S WORK MUST BE CHECKED AND AGREED BETWEEN THE SUB-CONTRACTOR OR THE SUPPLIER AND THE GENERAL CONTRACTOR.
2. THIS DRAWING IS TO BE READ IN CONJUNCTION WITH ALL RELEVANT ARCHITECT'S AND ENGINEER'S DRAWINGS AND SPECIFICATION.
3. THE CONTRACTOR IS RESPONSIBLE FOR VERIFYING ALL SITE DIMENSIONS BEFORE COMMENCING WORK.
4. THE MAIN CONTRACTOR IS RESPONSIBLE FOR ENSURING THE MAINTENANCE OF THE STRUCTURE WHILE THE WORKS ARE IN PROGRESS.
5. DIFFERENCES BETWEEN THIS DRAWING AND THE SITE CONDITIONS ENCOUNTERED MUST BE REPORTED TO THE ENGINEER.

NOTATION:-
F.S.L. - TOP OF STEEL
F.F.L. - FINISH FLOOR LEVEL
F.O.F. - FINISH GRADE LEVEL
F.T.L. - FINISHED FLOOR LEVEL
F.L. - FORMATION LEVEL

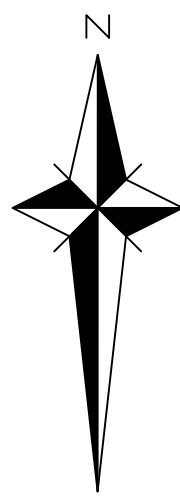

PT	05.07.18	Initial Issue		MR	SL
REV	DATE	DESCRIPTION		BY	CHKAPP
Gyory Self CONSULTING ENGINEERS 16117 BOUNDARY ROAD, HOVE, EAST SUSSEX BN3 4EF TELEPHONE: 01273 414413 E-MAIL: mail@gyoryself.co.uk Website: www.gyoryself.com Also at Farnham and St Albans					
CLIENT					
WATES CONSTRUCTION					
ARCHITECT					
RHP					
JOB TITLE					
YAPTON ROAD BARNHAM WEST SUSSEX					
DRAWING TITLE					
ROAD AND DRIVE CONTOUR PLAN					
JOB NO.	H19377	SCALE & NO.	1/250	DATE	JULY 2018
DRAWN	MR	OWNER	GTA	CHECKED	APP
SHEET					
A1					
DRAWING SUBMIT					
REGION					
P1 STAGE 3 - DEVELOPED DESIGN					
DRAWING NO.					
19377-GS-Z1-XX-DR-C-1082					