


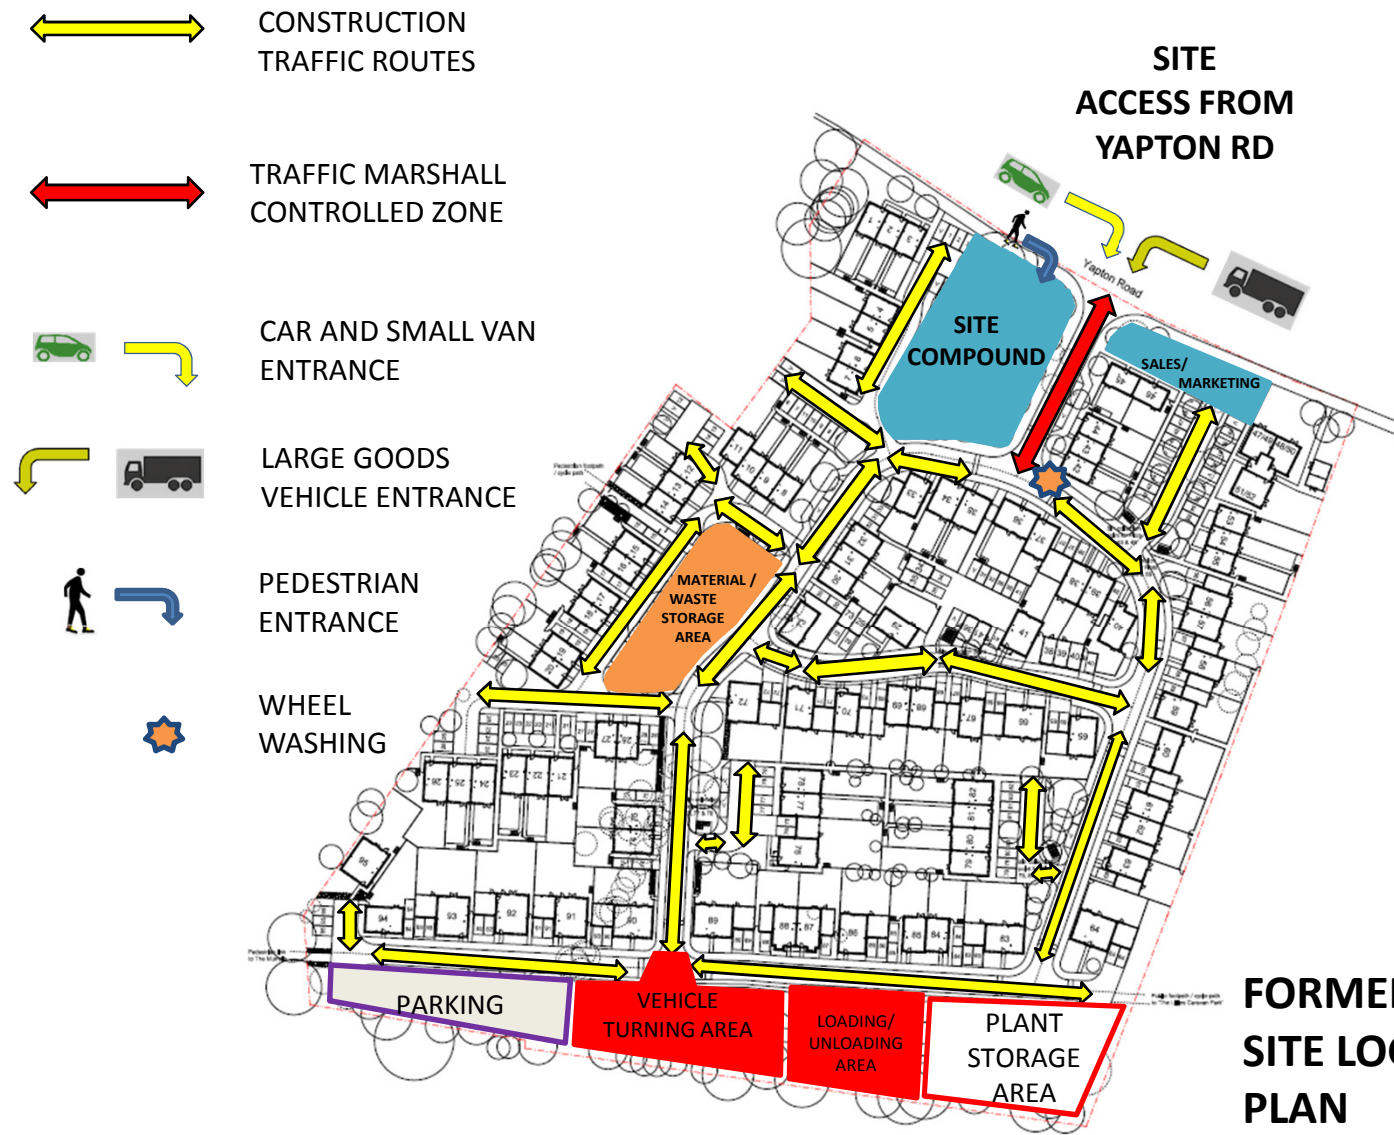

FORMER ANGELS NURSERY SITE LOGISTICS MANAGEMENT PLAN

