
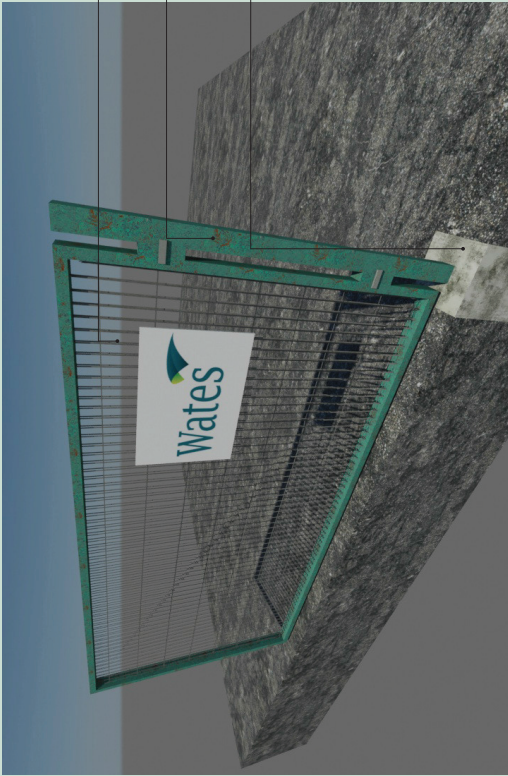


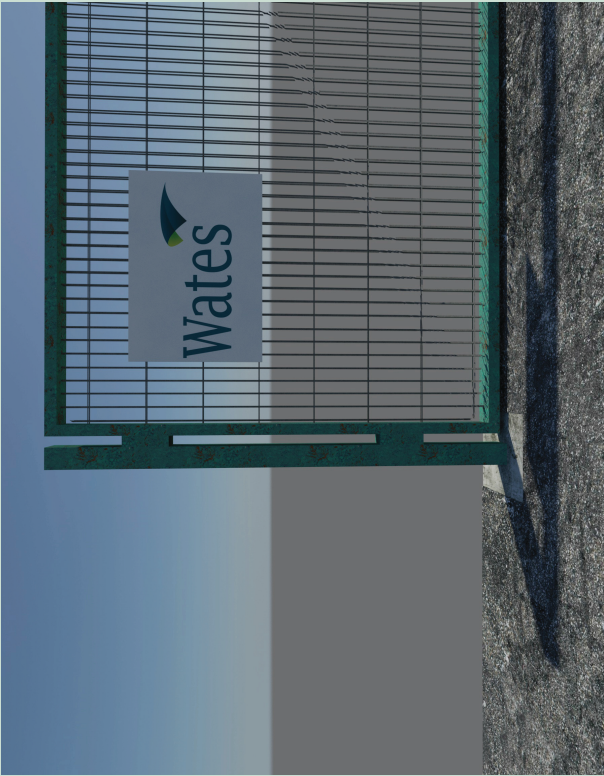

Notes:

- All steel to be pimed and painted
- All hinges to be heavy duty security hinges
- Refer to health and safety visual standards for additional requirements
- Hoarding support is to be separate to gate post (i.e. gate post not to be used as hoarding end post)
- Provide 6mm cap to post

Weld mesh steel gate. Open mesh with 1No 600x700mm sign. Max 6m wide

100x100 SHS steel post embedded 500 mm into concrete

C20 concrete infill 400mm dia or 400x400.

Poor soil - 900mm deep
medium soil - 700mm deep
Good soil - 600mm deep

Refer to hoarding drawings for soil definitions