

EMERGENCY
PEDESTRIAN
ROUTES



TRAFFIC MARSHALL
CONTROLLED ZONE




FIRE POINT



HAZARDOUS/
FLAMMABLE
STORAGE



ASSEMBLY
POINT

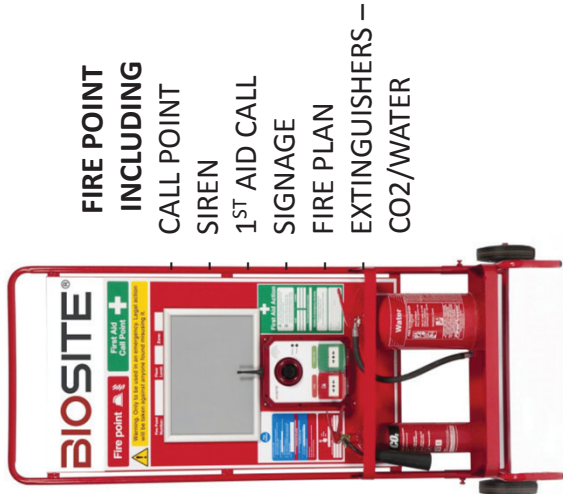

FIRE POINT
INCLUDING

CALL POINT


SIREN

1ST AID CALL

SIGNAGE

FIRE PLAN

EXTINGUISHERS –
CO2/WATER

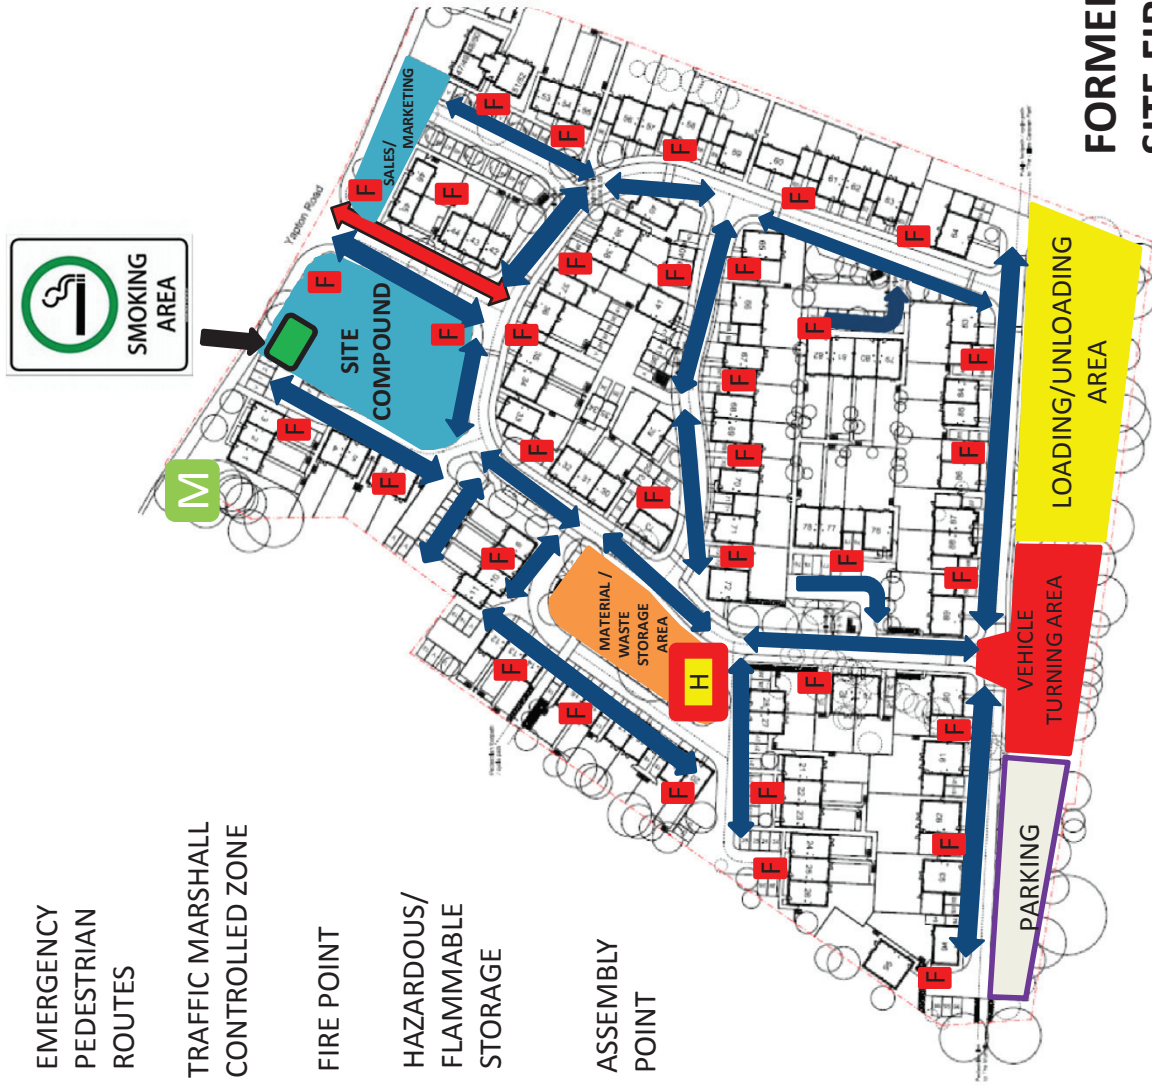

FORMER ANGELS NURSERY SITE FIRE AND EMERGENCY PLAN