




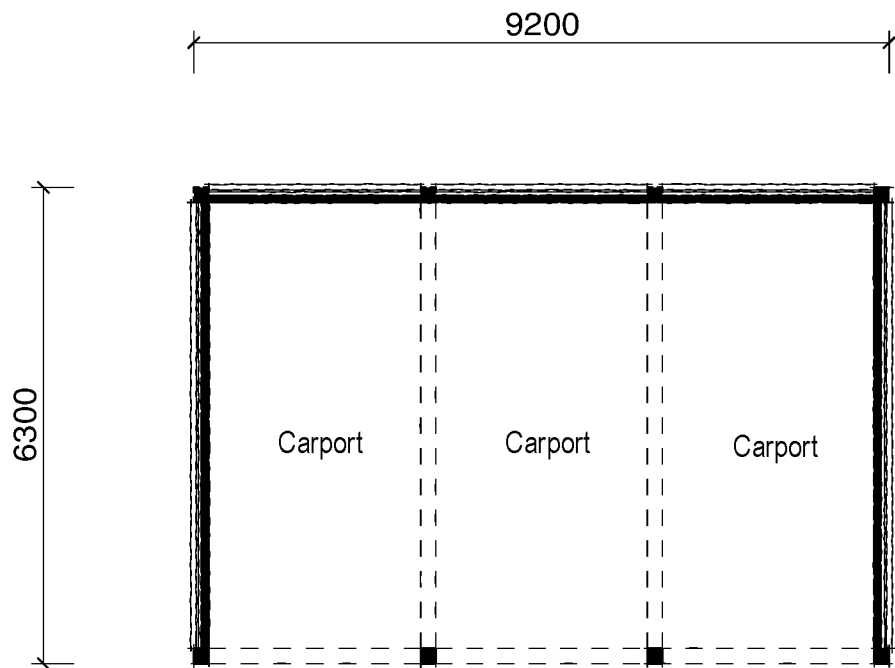


PLAN

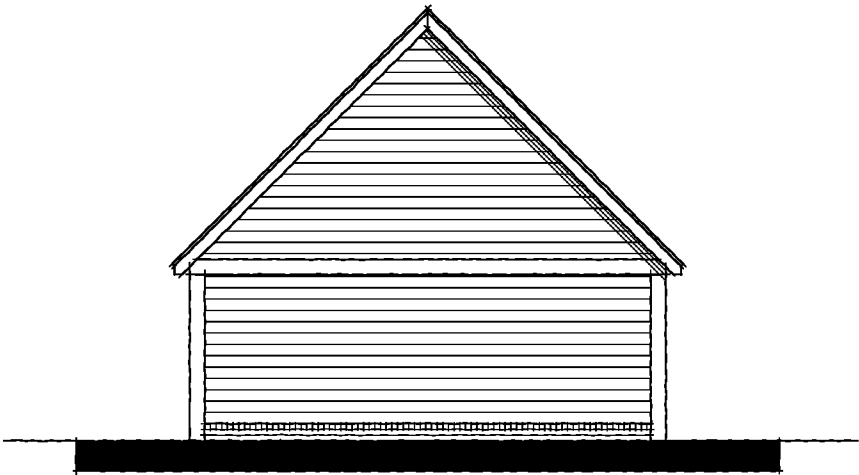


SIDE ELEVATION

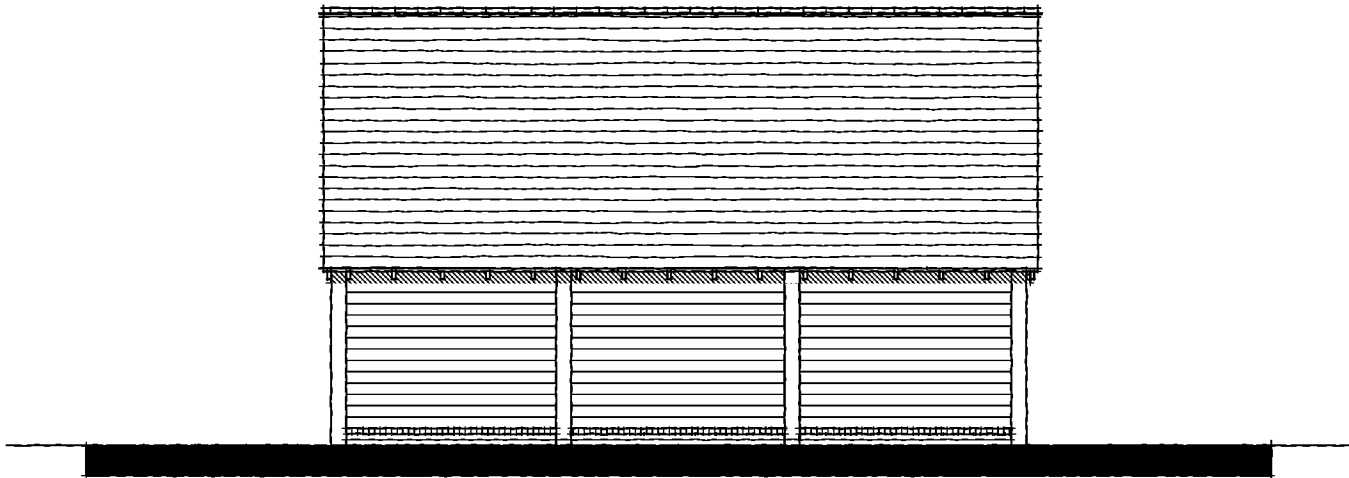

REAR ELEVATION

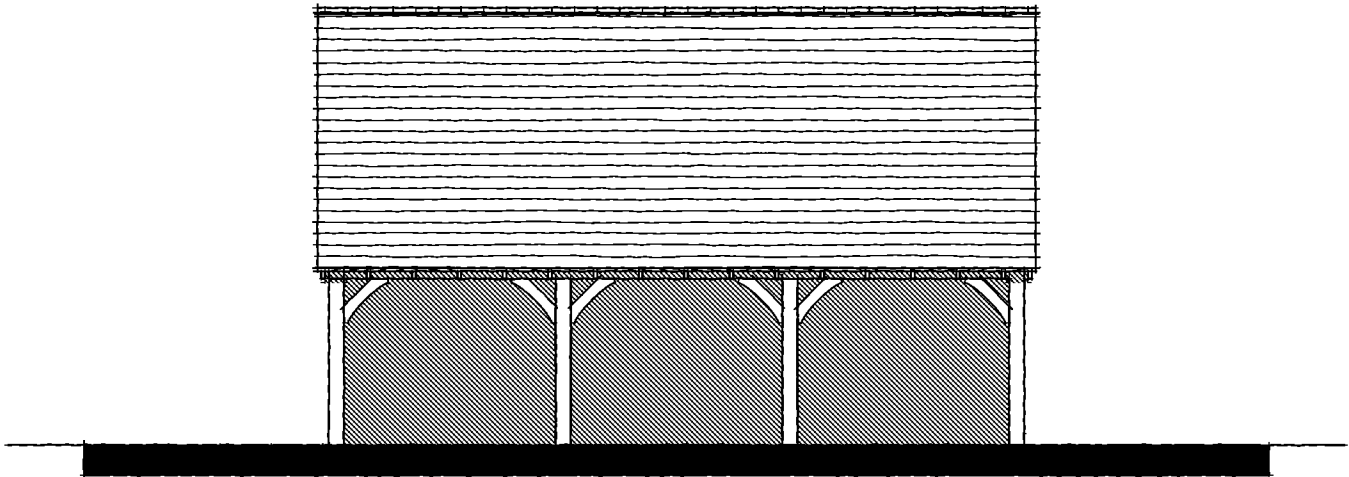

FRONT ELEVATION

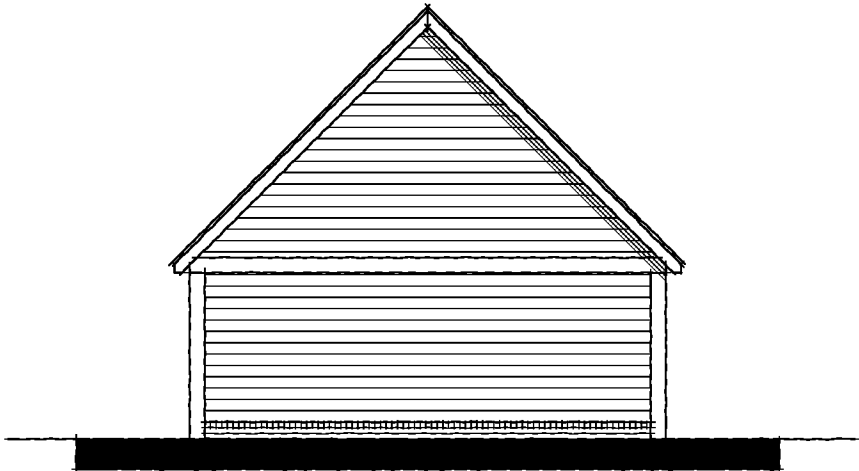

SIDE ELEVATION



PROPOSED CARPORT

Revisions:	
Client:	
Mr T Occleshaw	
Site Address:	
Poachers	
Eastergate Lane	
Chichester	
West Sussex	
PO20 3SJ	
Drawing No.:	20-038/G1
Scale:	1:100 @ A2
 POTTON A KINGSPAN COMPANY Kingspan Timber Solutions Ltd Ettisley Road, Great Gransden, Beds, SG19 3AR Tel: 01767 676400 Fax: 01767 676444 E-mail: sales@potton.co.uk Web: www.potton.co.uk This document is the copyright of Kingspan Timber Solutions Ltd, and is made available on the express condition that it shall not be used in connection with the erection of any building or the production of any components for such a building unless the building to be erected or the components are supplied by Kingspan Timber Solutions Ltd. © Kingspan Timber Solutions Ltd.	