


TREE PROTECTION PLAN

KEY

- Tree Protection Fence
- Construction Exclusion Zone

TREE SCHEDULE			
No.	Species	Diameter	RPA
1	Monterey Pine	1000mm	12.000m
2	Monterey Pine	760mm	9.120m
3	Scots Pine	600mm	7.200m
2	Scots Pine	570mm	6.840m
3	Ash	270mm	3.240m

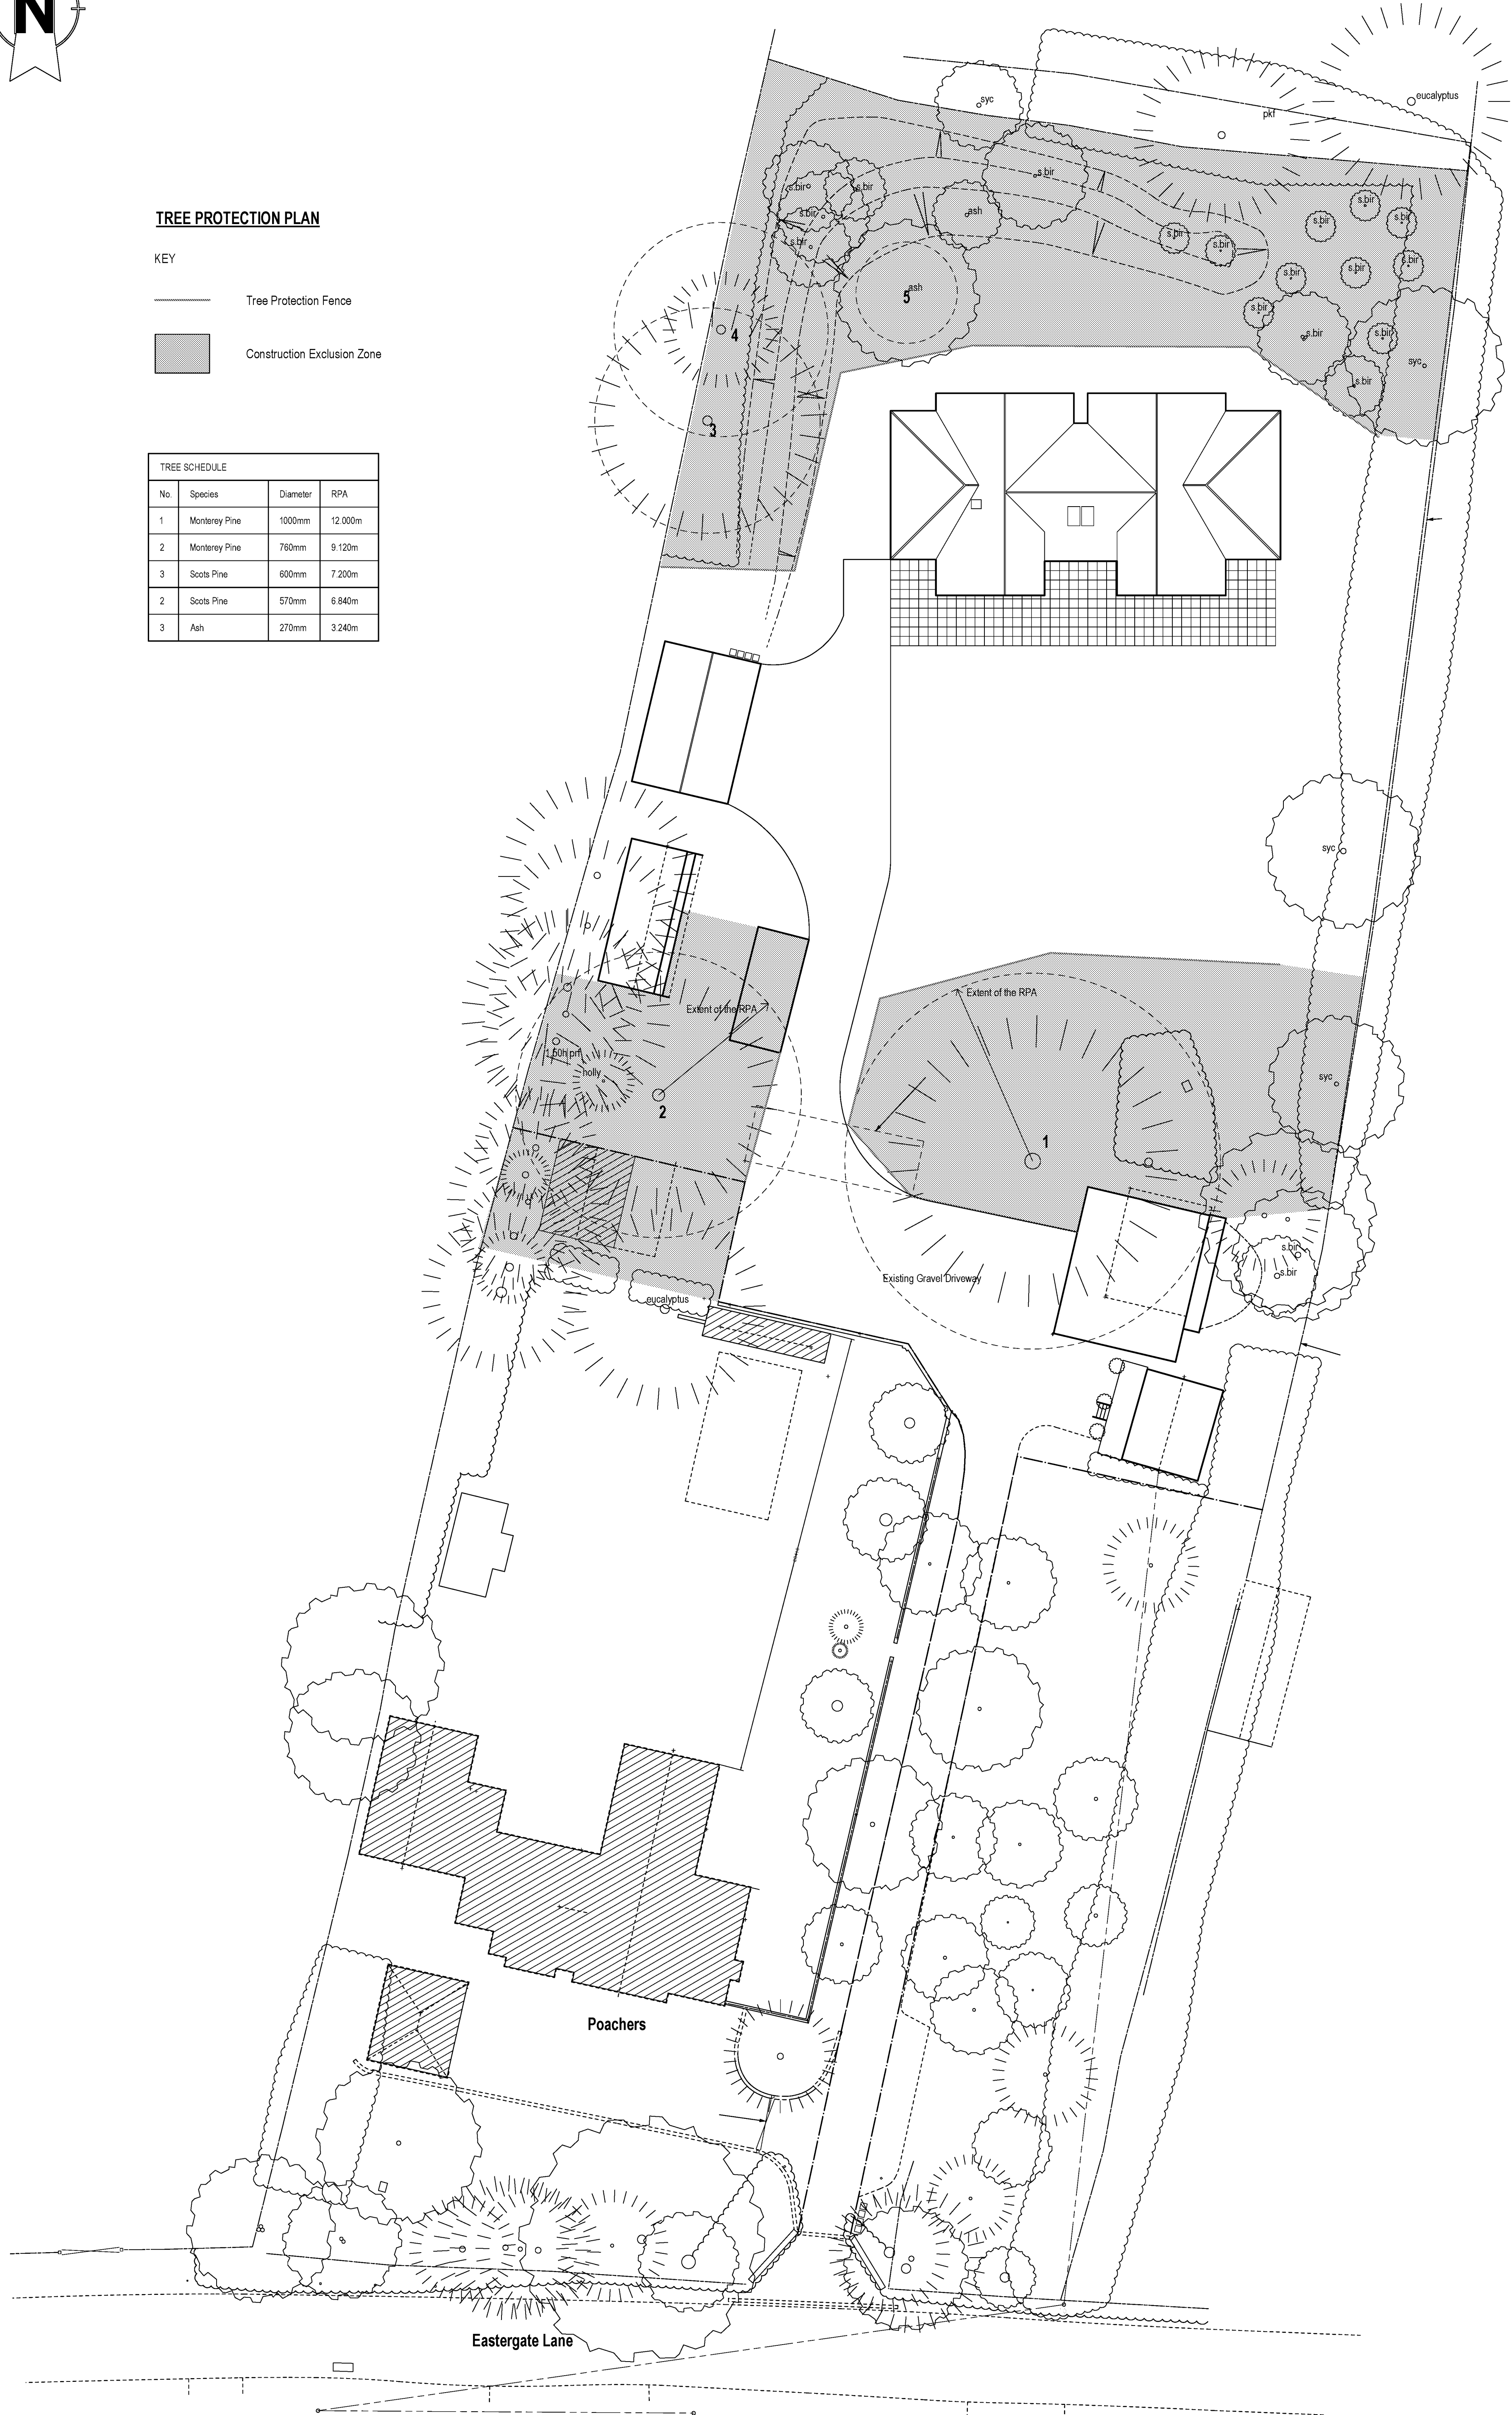

Revisions:

Client:

Mr T Occlshaw

Site Address:

Poachers
Eastergate Lane
Chichester
West Sussex
PO20 3SJ

Drawing No.:

20-038/TPP1

Scale:

1:200 @ A1



Kingspan Timber Solutions Ltd
Ellisley Road,
Great Gidding,
Beds, SG19 3AR

Tel: 01767 676400
Fax: 01767 676444
E-mail: sales@potton.co.uk
Web: www.potton.co.uk

This document is the copyright of Kingspan Timber Solutions Ltd, and is made available on the express condition that it shall not be used in connection with the erection or any building or the production of any components for such a building unless the building to be erected or the components are supplied by Kingspan Timber Solutions Ltd.

© Kingspan Timber Solutions Ltd.