ALL LEVELS TO TEMPORARY LOCAL DATUM – DATUM POINTS – ICs & ADJACENT RIDGE

0 1m 2m 3m 4m 5m

SCALE 1:100 @ A2

TREE SHOWING BOLE &
INDICATIVE SPREAD – SPECIES AS INDICATED

APPROVED DOCUMENT R

BUILDING WORK MUST BE CARRIED OUT SO AS TO ENSURE THAT THE BUILDING IS EQUIPPED WITH A HIGH–SPEED–READY IN–BUILDING PHYSICAL INFRATSRUCTURE, UP TO TERMINATION POINT FOR HIGH–SPEED ELECTRONIC COMMUNICATIONS NETWORKS (BROAD–BAND ETC.) TO BE CAPABLE OF DELIVERING BROADBAND SPEEDS GREATER THAN 30Mbps.

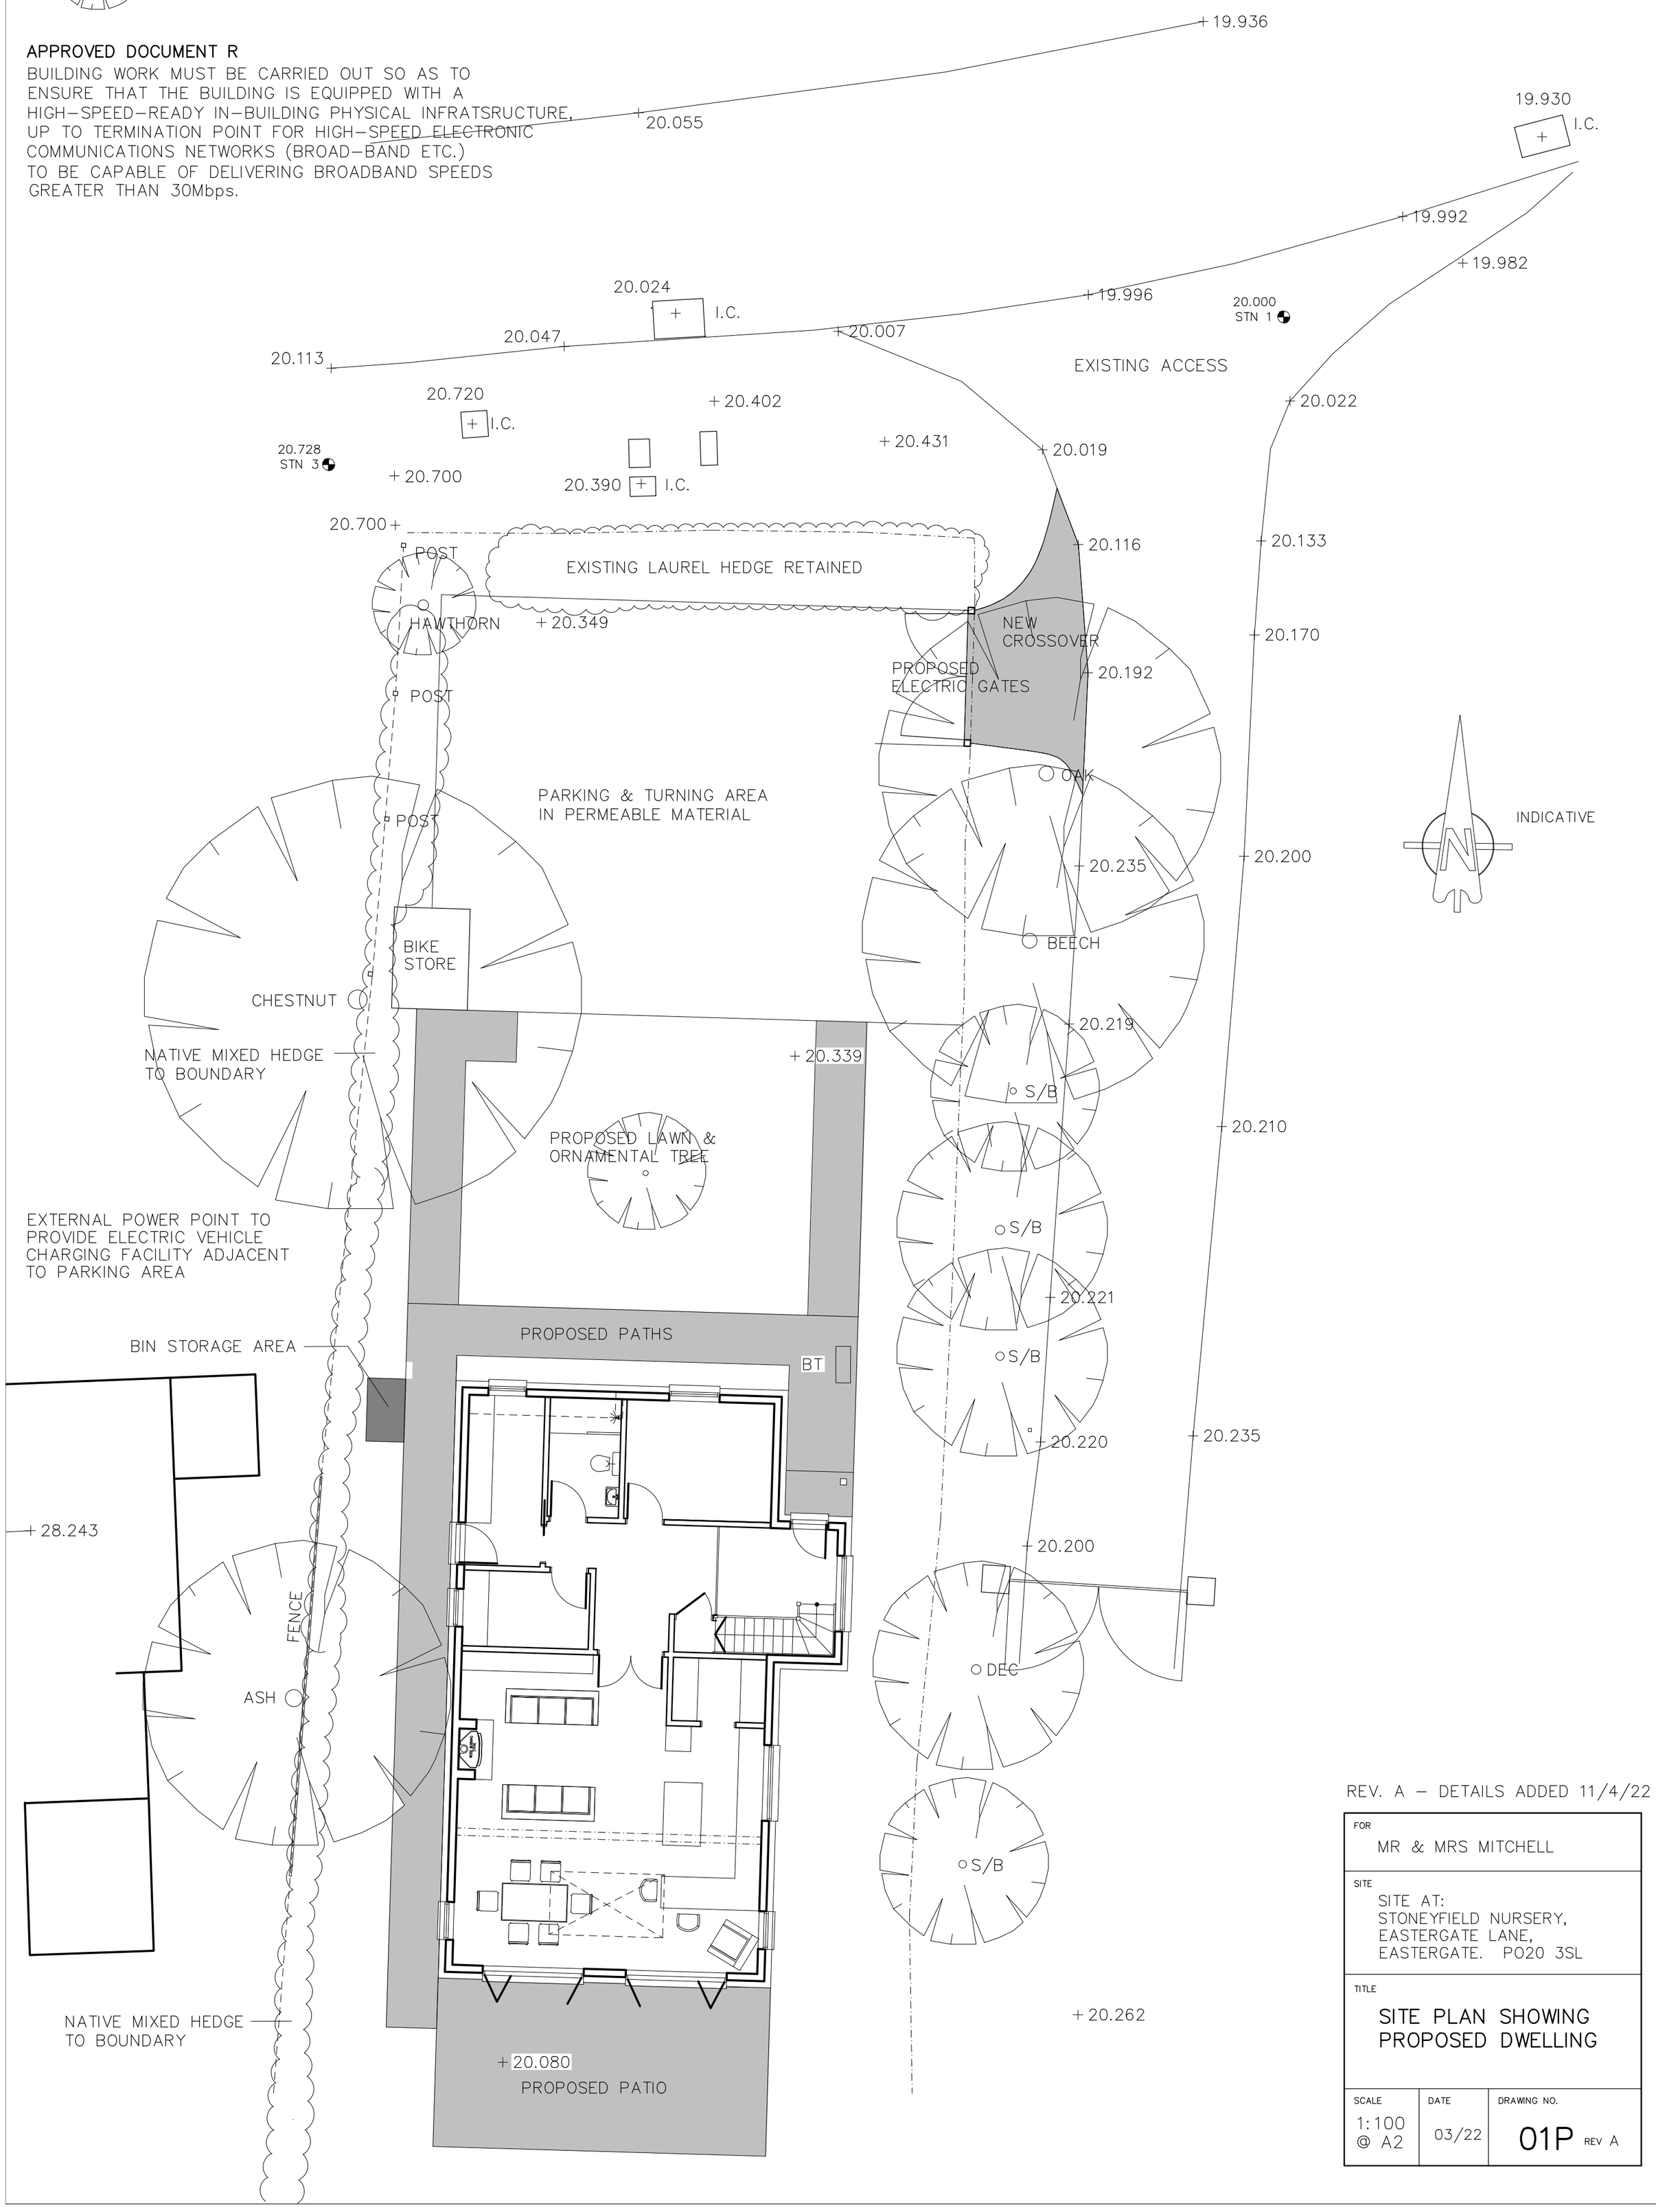

REV. A – DETAILS ADDED 11/4/22

FOR MR & MRS MITCHELL		
SITE SITE AT: STONEYFIELD NURSERY, EASTERGATE LANE, EASTERGATE. PO20 3SL		
TITLE SITE PLAN SHOWING PROPOSED DWELLING		
SCALE 1:100 @ A2	DATE 03/22	DRAWING NO. 01P REV A