

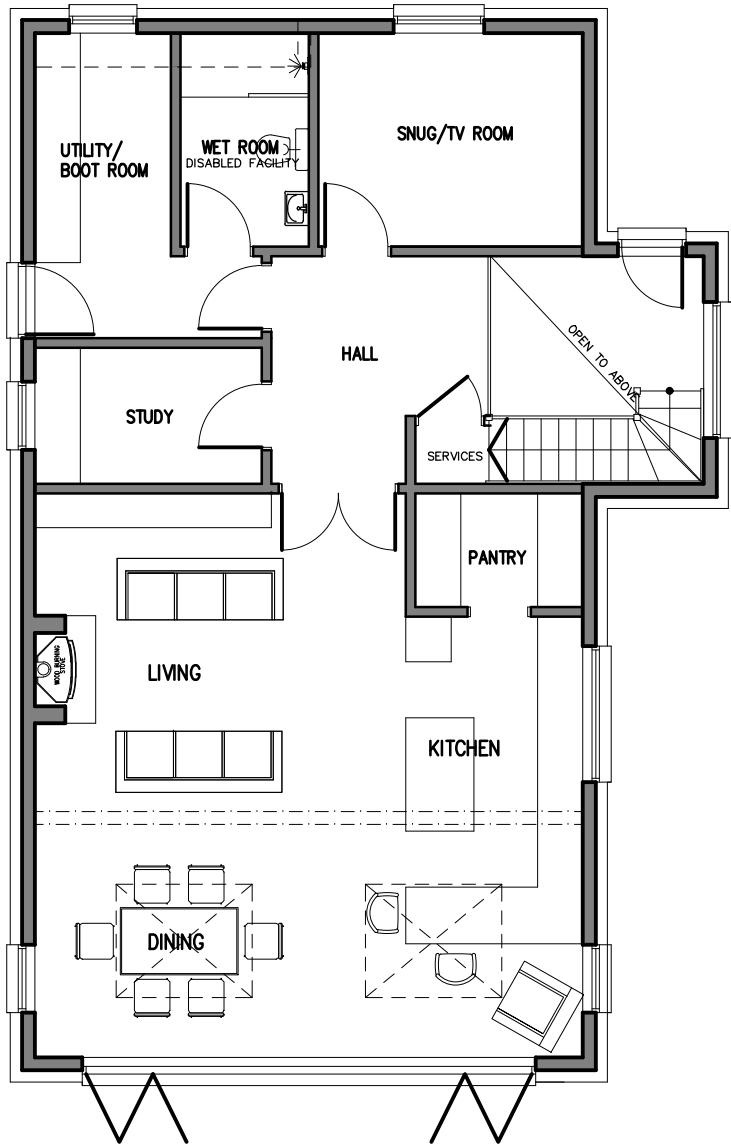


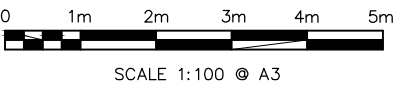

GROUND FLOOR PLAN

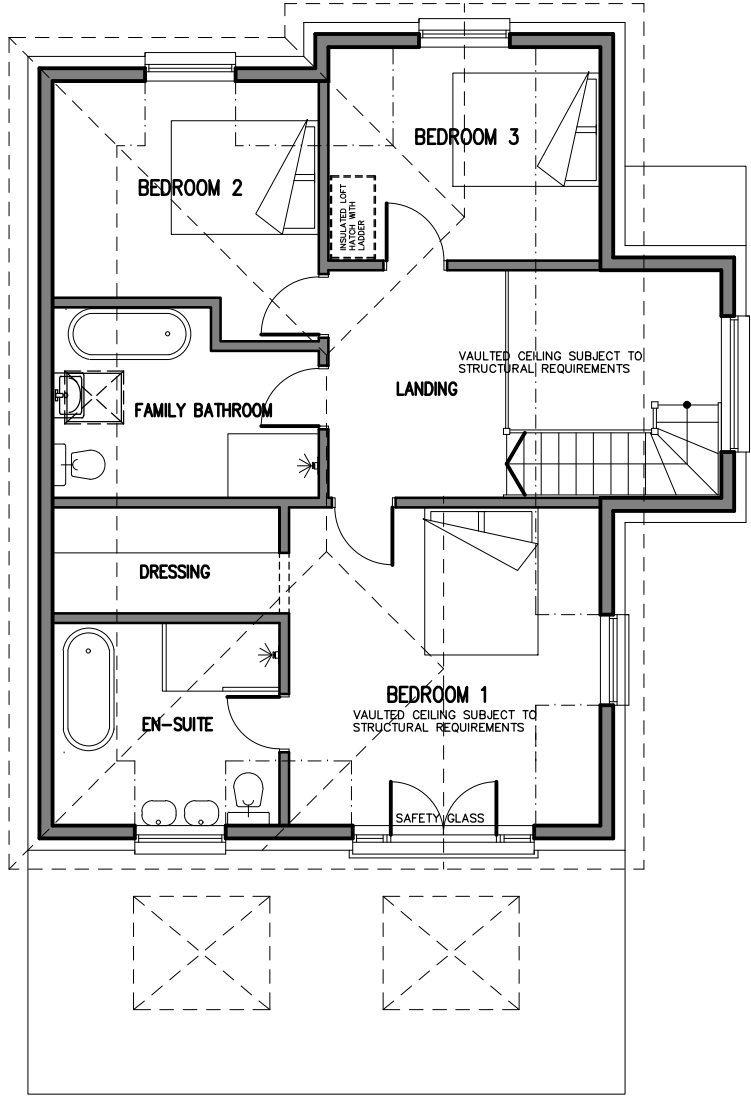

FIRST FLOOR PLAN

REV B - 'JULIET BALCONY' REMOVED 22/06/22
REV A - CLIENT MODS 19/04/22

FOR		
MR & MRS MITCHELL		
SITE		
SITE AT: STONEFIELD NURSERY, EASTERGATE LANE, EASTERGATE PO20 3SL		
TITLE		
PROPOSED DWELLING		
FLOOR PLANS		
SCALE	DRAWN	DRAWING NO.
1:100 @ A3	AH 04/22	02P REV B