

GENERAL NOTES:

A - INTRUDER ALARM BOX POSITION
(CUSTOMER OPTION)

BRICKWORK:
FEATURE BRICKWORK TO BE CONTRASTING
& COMPLIMENTARY TO MAIN FACINGS,
SHOWN AS SHADING ON ELEVATIONS.

**SEE TRADE , SALES AND GENERAL SPEC
FOR SCHEDULE OF MATERIALS AND
COLOURS**


LINTELS:
REFER TO MANUFACTURER'S SCHEDULE
FOR REFERENCES & SIZES.

RAINWATER GOODS:
TO BE HALF ROUND SECTION FIXED IN
ACCORDANCE WITH THE GENERAL
SPECIFICATION. POSITIONED AS PER THE
DRAINAGE PLAN & CONNECTED TO
SEPARATE UNDERGROUND SURFACE
WATER DRAINAGE SYSTEM.


ENTRANCE DOOR FEATURES:
FOR DOOR SURROUND AND CANOPY
DETAILS REFER TO STD. DETAILS.

NOTE:
WHERE GLASS WITHIN A GLAZED PANEL
OCCURS WITHIN 800mm OF THE FINISHED
FLOOR LEVEL, THEN THE GLASS WITHIN
THAT PANEL TO BE LAMINATED.
ALL UPPER FLOOR WINDOW OPENINGS TO
BE MIN 800mm ABOVE FFL GENERALLY, AND
BELOW 1100mm FOR **ESCAPE** WINDOWS.

SCAFFOLDING
PLEASE NOTE THAT THESE HOUSE TYPES
HAVE EXTERNAL PROJECTIONS i.e.
PORCHES, GARAGES etc.. WHICH WILL
REQUIRE THE SCAFFOLDING CONTRACTOR
TO CONSIDER THESE WHEN PLANNING THE
DESIGN, LAYOUT, EDGE PROJECTION etc..
OF THE SCAFFOLD

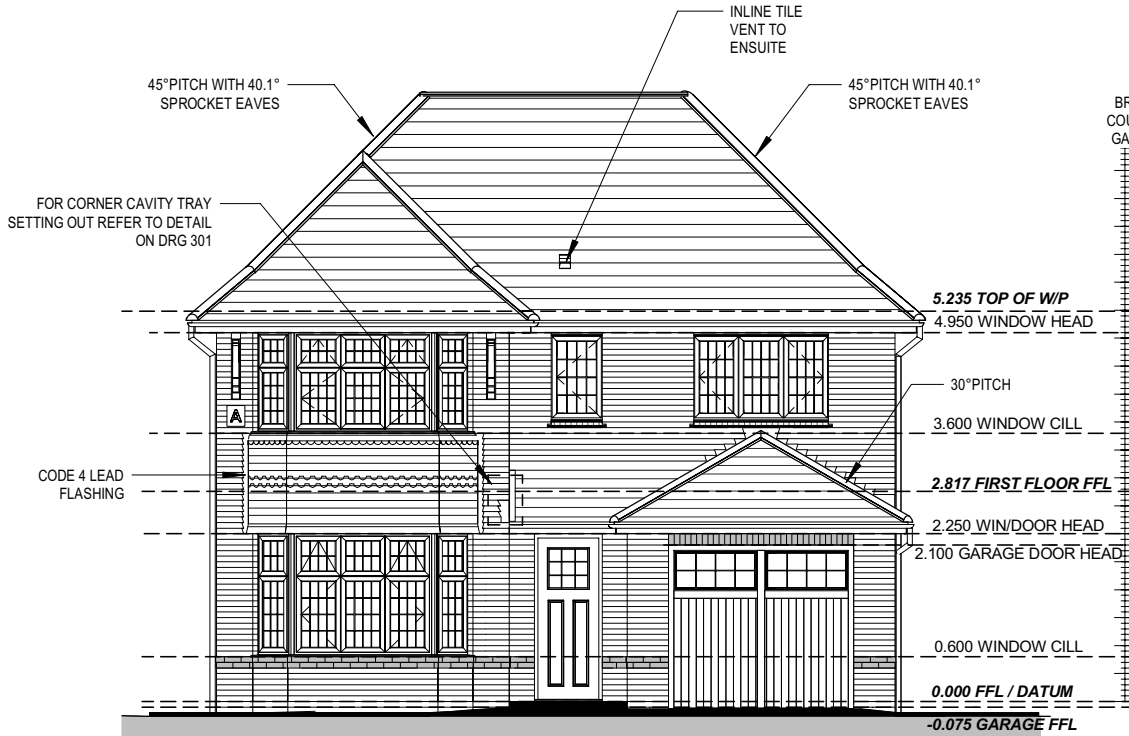


FRONT ELEVATION

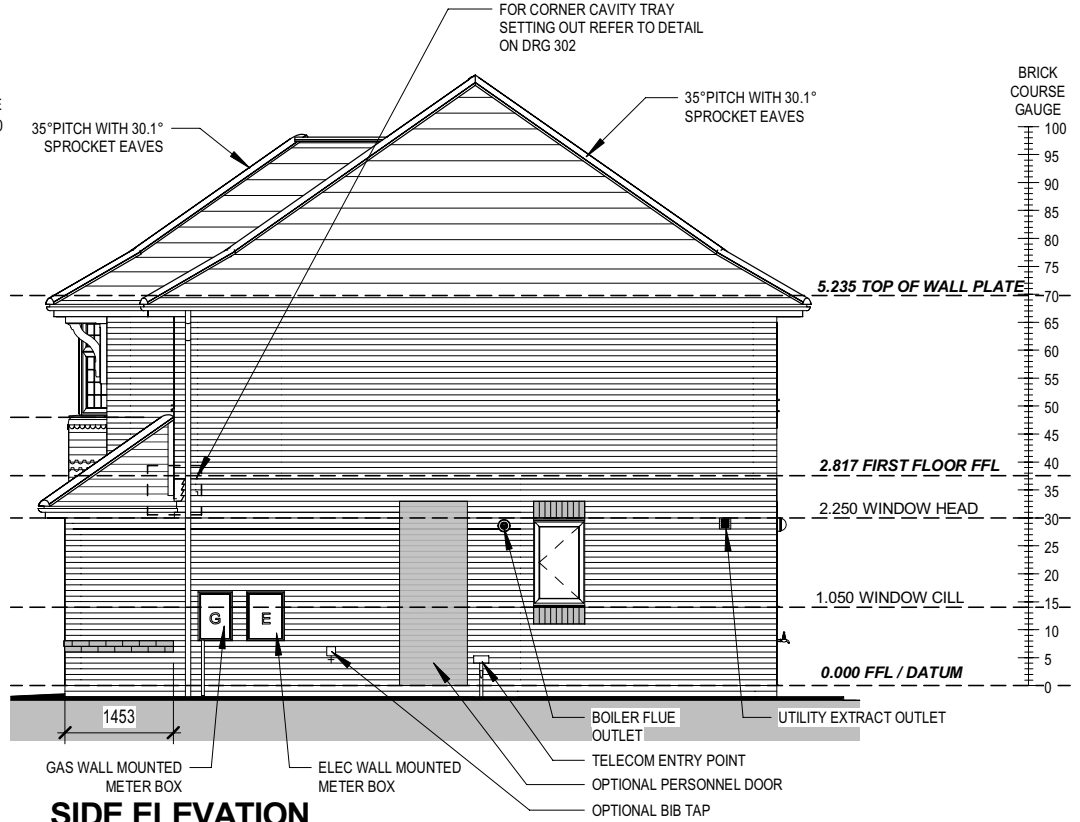

SIDE ELEVATION



REAR ELEVATION

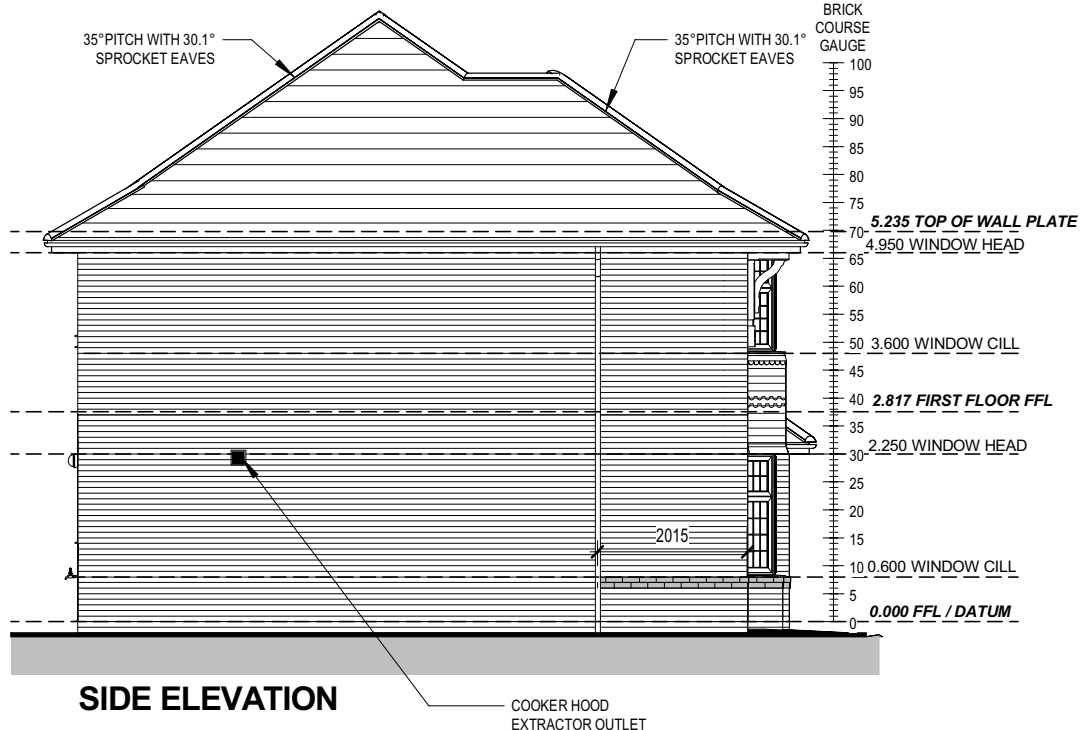

SIDE ELEVATION

External Finishes - Brick

ELEVATION FACE	ELEVATION FINISH	WINDOW HEADS & CILLS	DOOR HEADS	WINDOW STYLE	DOOR STYLE
FRONT	BRICK & TILE HANGING	TILE CREASED CILL AND BAND COURSE	PORCH CANOPY	LEADED LIGHTS	HED01/ GD2
REAR	BRICK	BRICK SOLDIER	BRICK SOLDIER	STANDARD	HRD20/ HRD01
SIDE	BRICK	BRICK SOLDIER	N/A	STANDARD	N/A

Rev	Description	Date
-----	-------------	------

Oxford

F SERIES

DCC	Dwg No	Dwg Rev
2	401	

Drawing Title
Elevations Brick - Code B1

Scale | 1 : 100

Date | Jan 2018



This drawing must be read in conjunction with relevant Redrow specifications & standard details. This drawing is subject to copyright law. Do Not Scale Off This Drawing.