
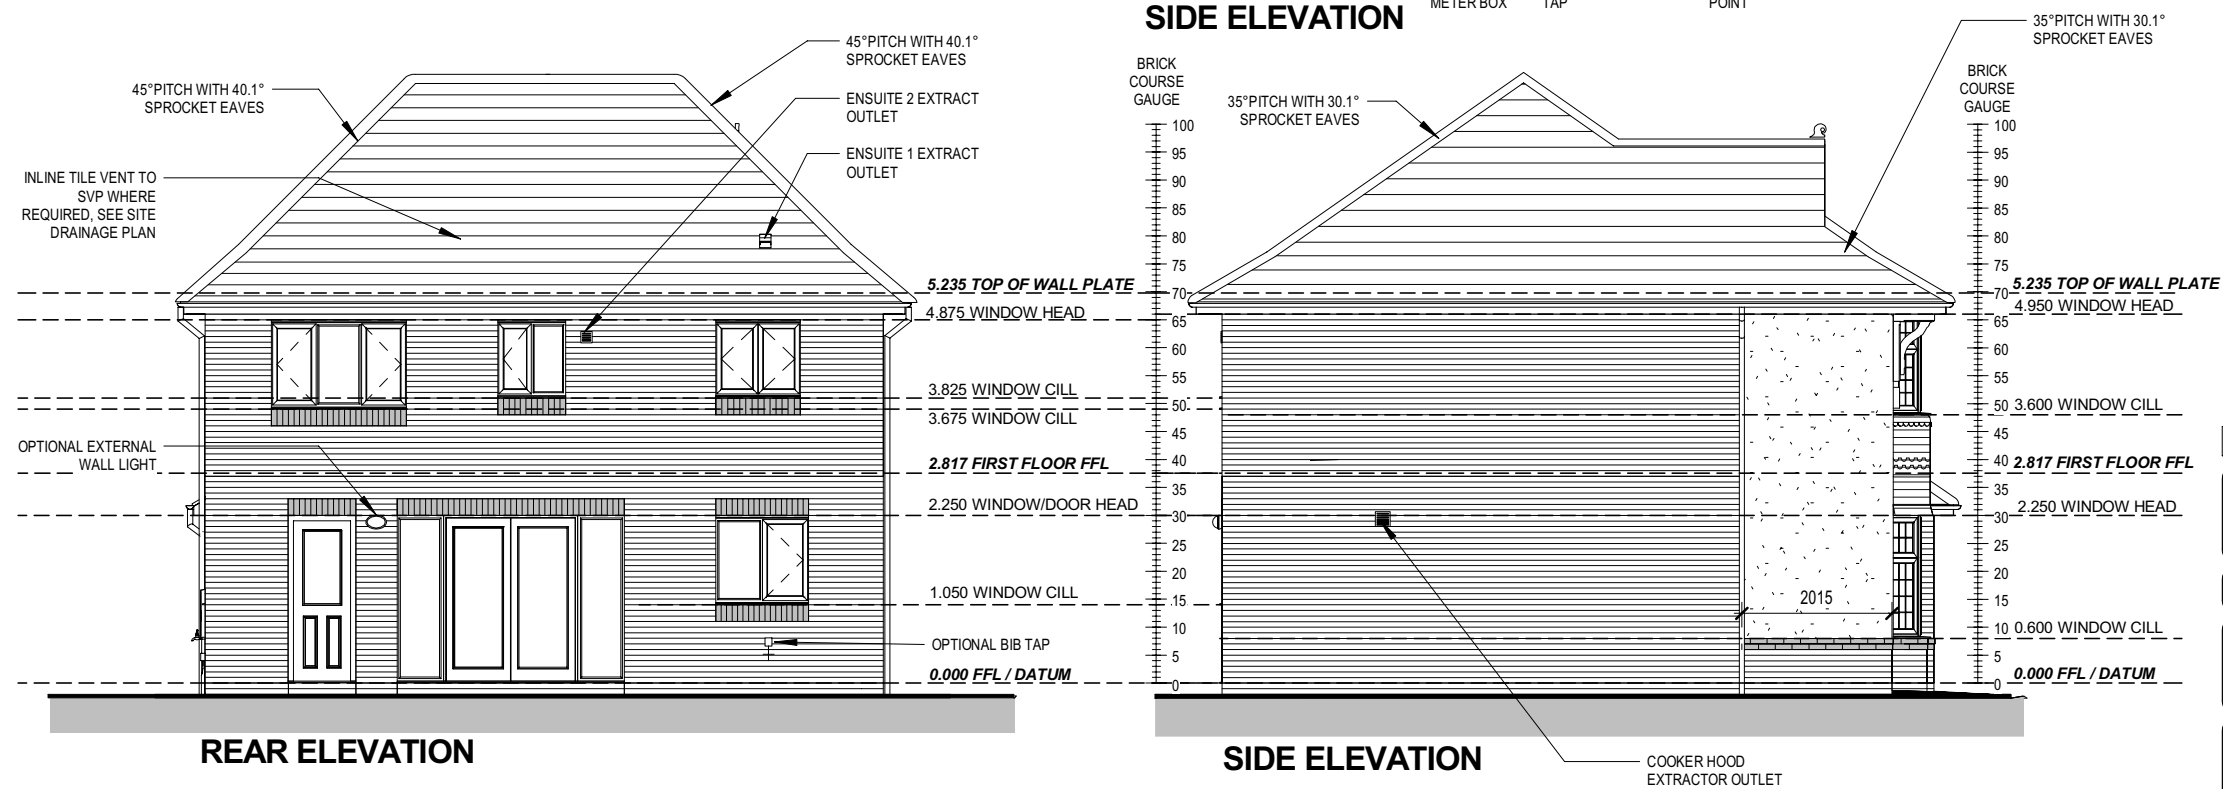


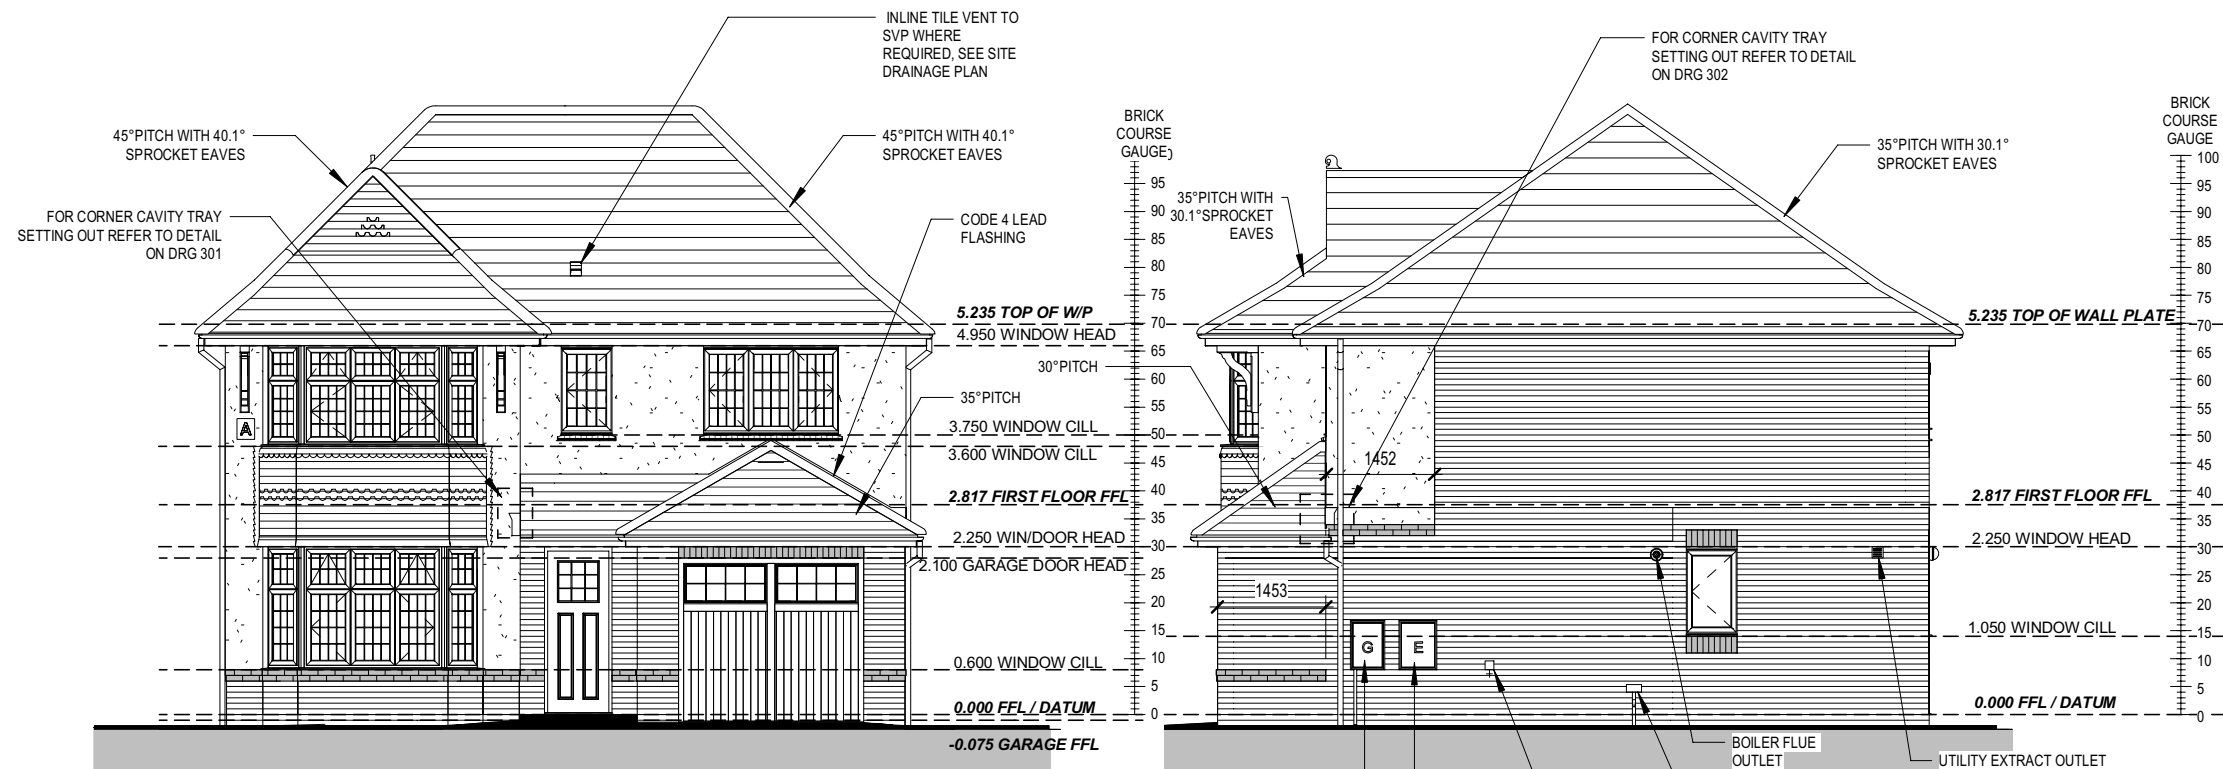

Rev	Description	Date
1		

Oxford Lifestyle

F SERIES

DCC	Dwg No	Dwg Rev
1	402	

Drawing Title
Elevations Render - Code A1

Scale	1 : 100
Date	Dec 2017

REDROW

This drawing must be read in conjunction with relevant Redrow specifications & standard details. This drawing is subject to copyright law. Do Not Scale Off This Drawing.