




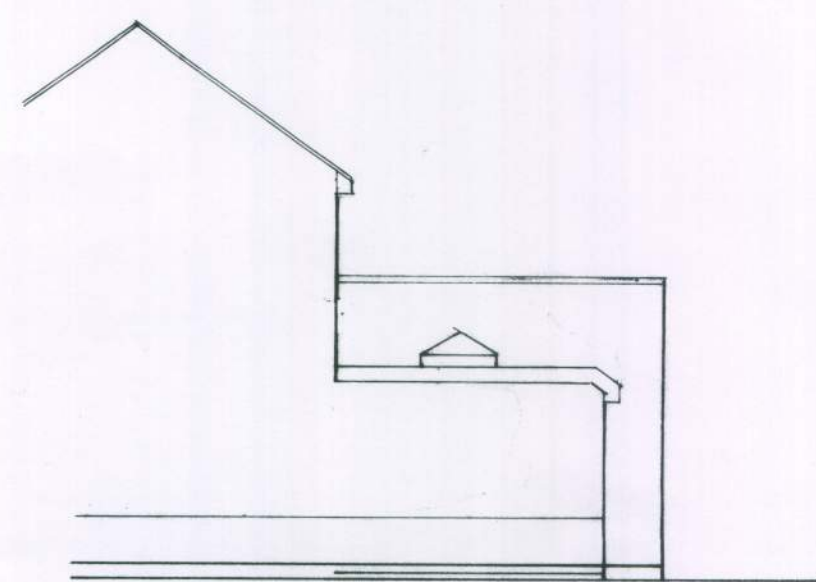

side[no2]

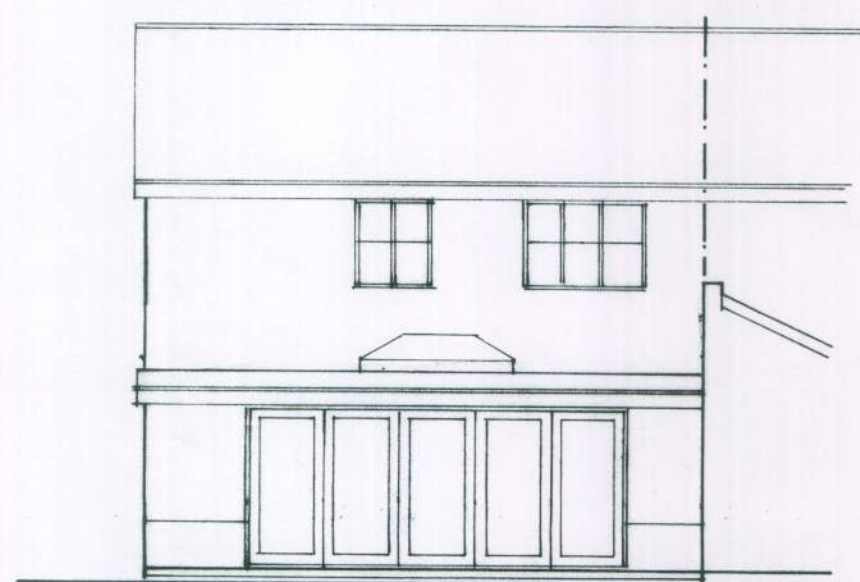


rear
1:100

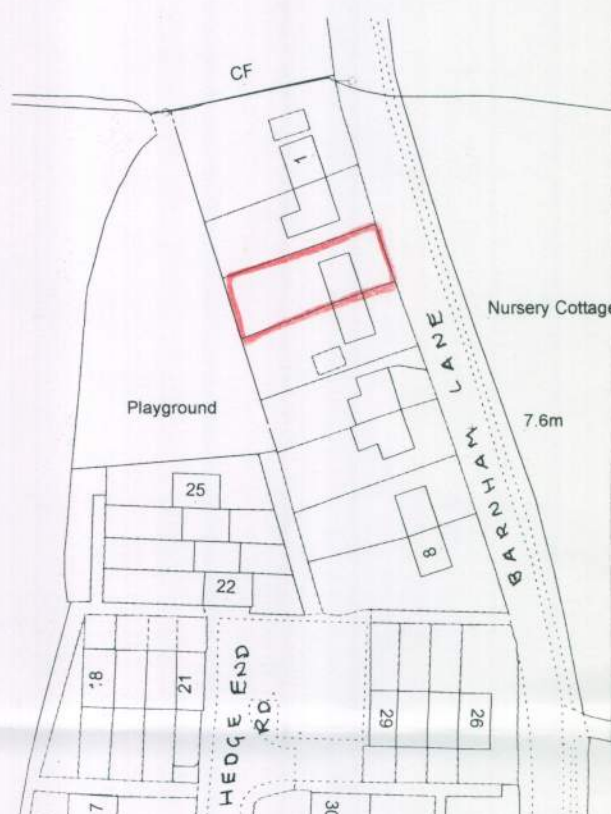


location plan
1:1250


B014/111

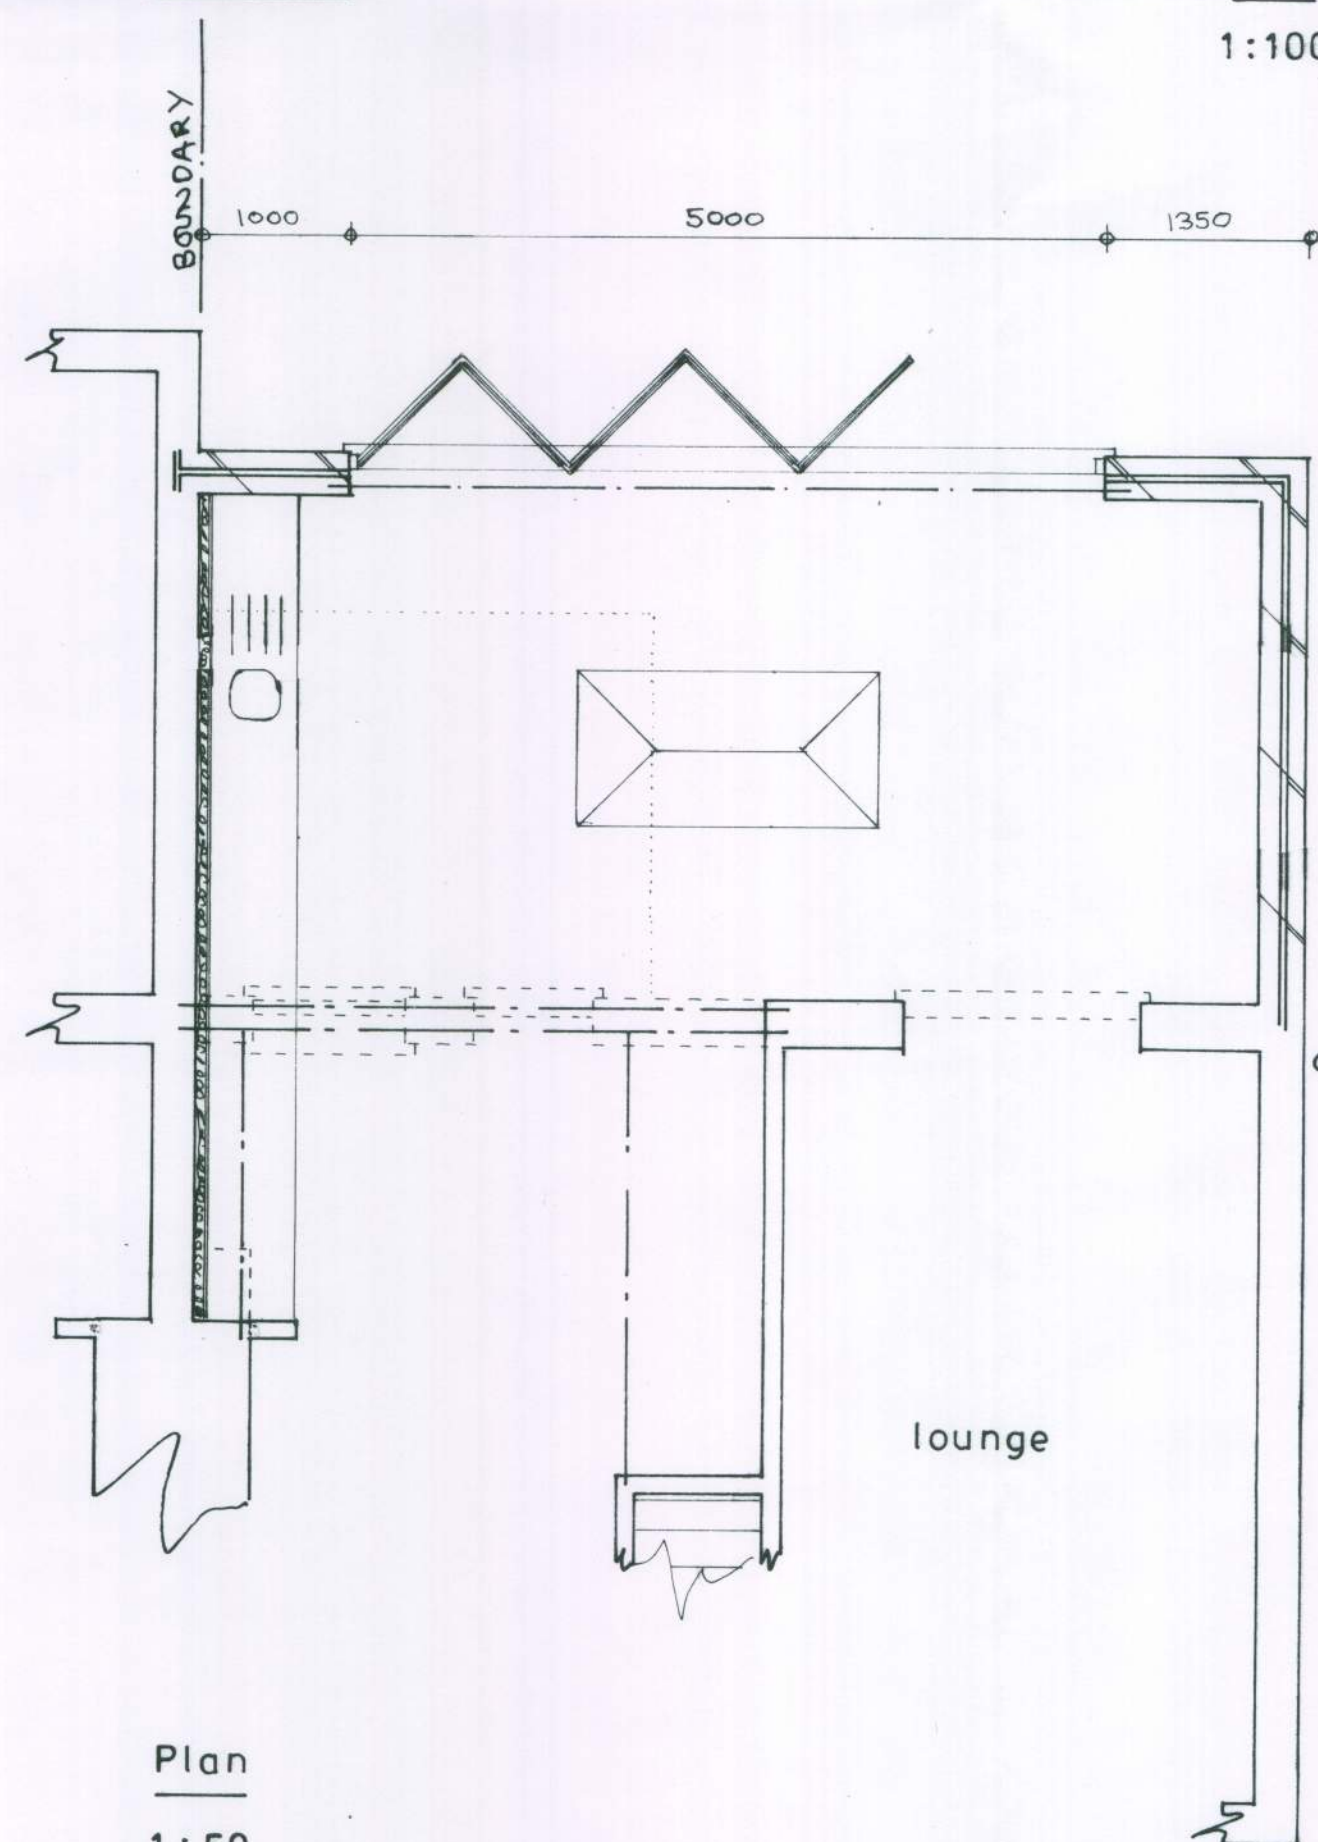

Plan
1:50

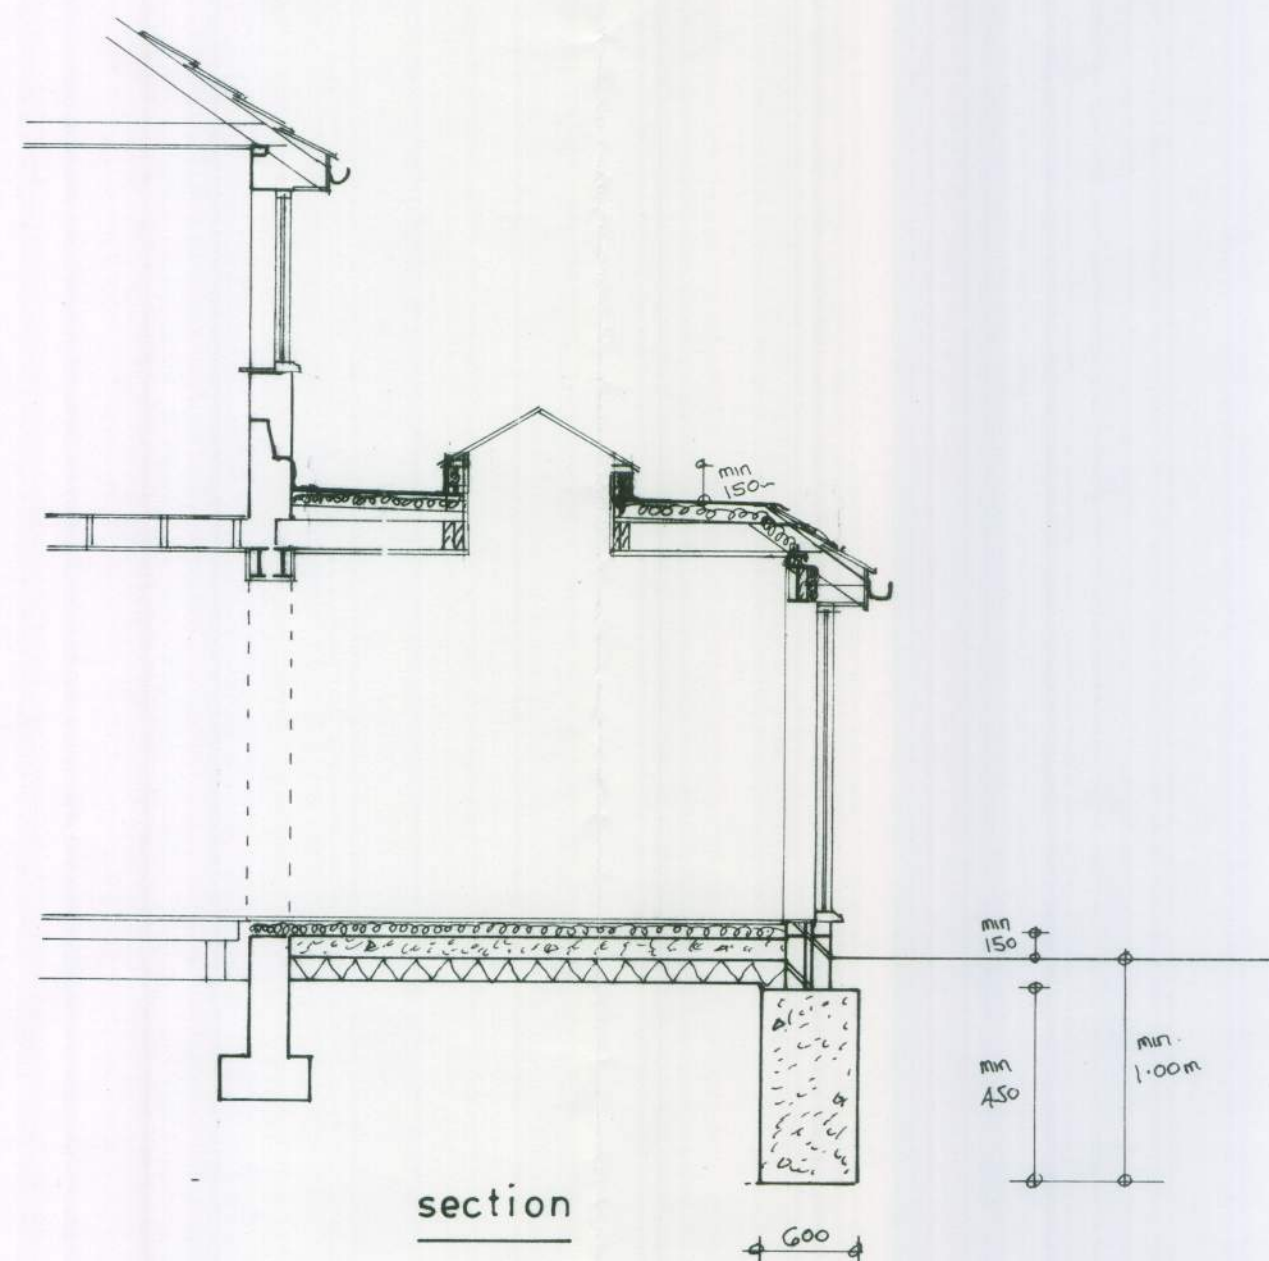

section
1:50

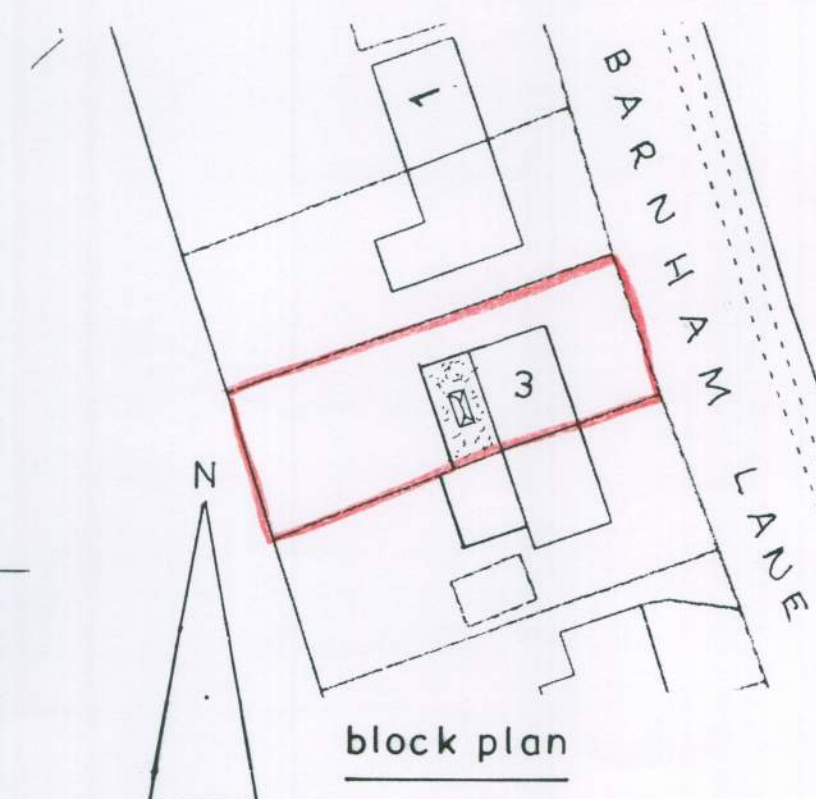

block plan
1:500

PROPOSED SINGLE STOREY EXTENSION AT 3, NURSERY COTTAGES, BARNHAM LANE, BARNHAM
FOR MR. N. WESTWOOD.

Bryan Butcher
Rainbow Cottage
Nyetimber Lane
Bognor Regis PO21 3JX
01243 266871
07973 233442
bryan.butcher@btinternet.com
www.bryanbutcher.com