



This drawing and its contents are the strict copyright of Architectura Design. No reproduction without permission. Do not scale. Written dimensions to be used where given. All dimensions and details to be checked on site. FOR PLANNING PURPOSES ONLY



North East Elevation
Indicating Proposed Gate and Pillars

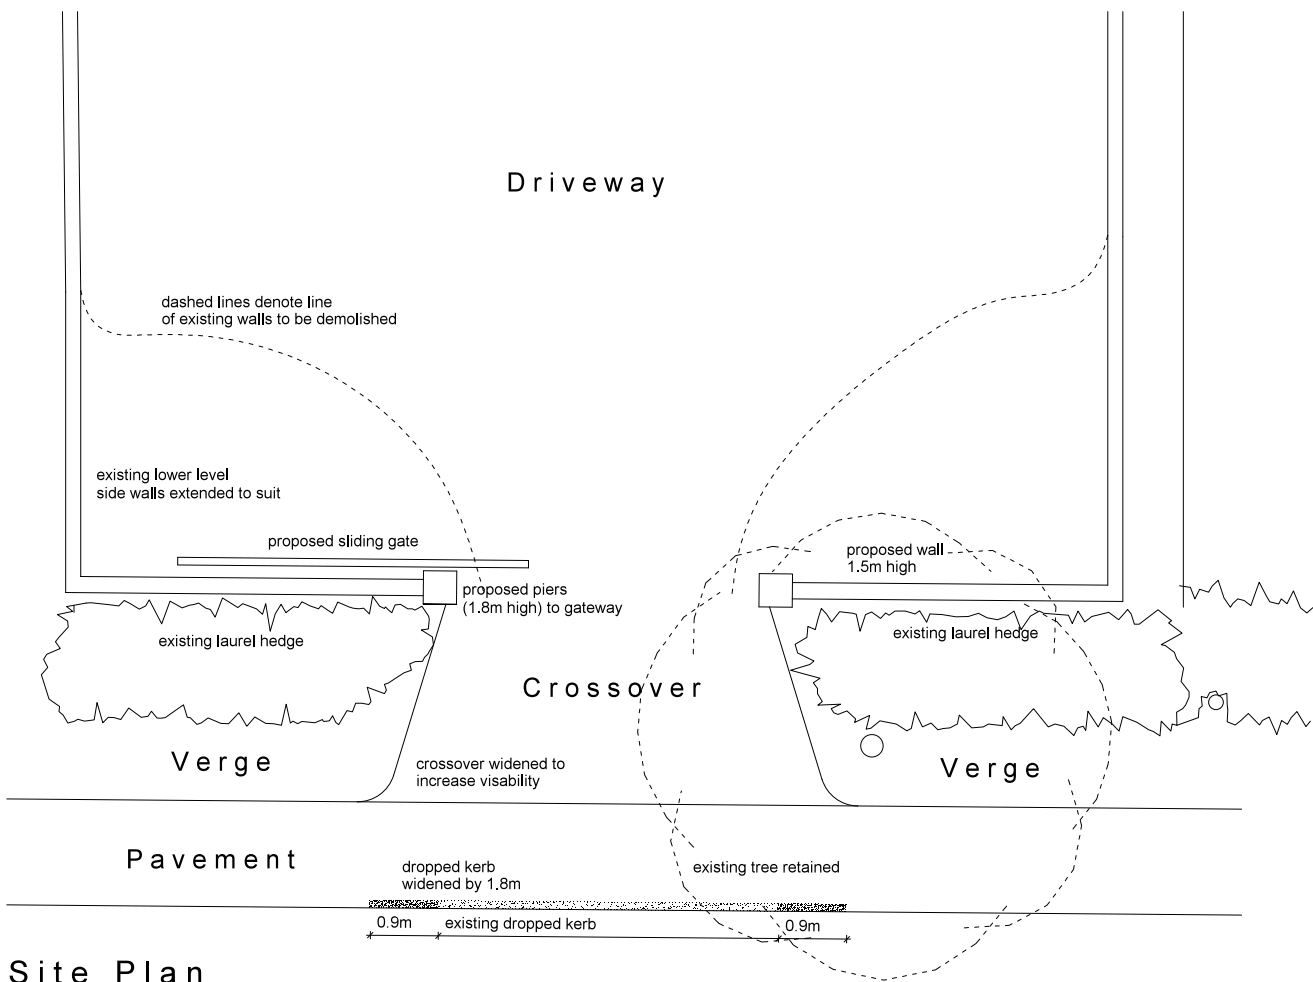

Site Plan

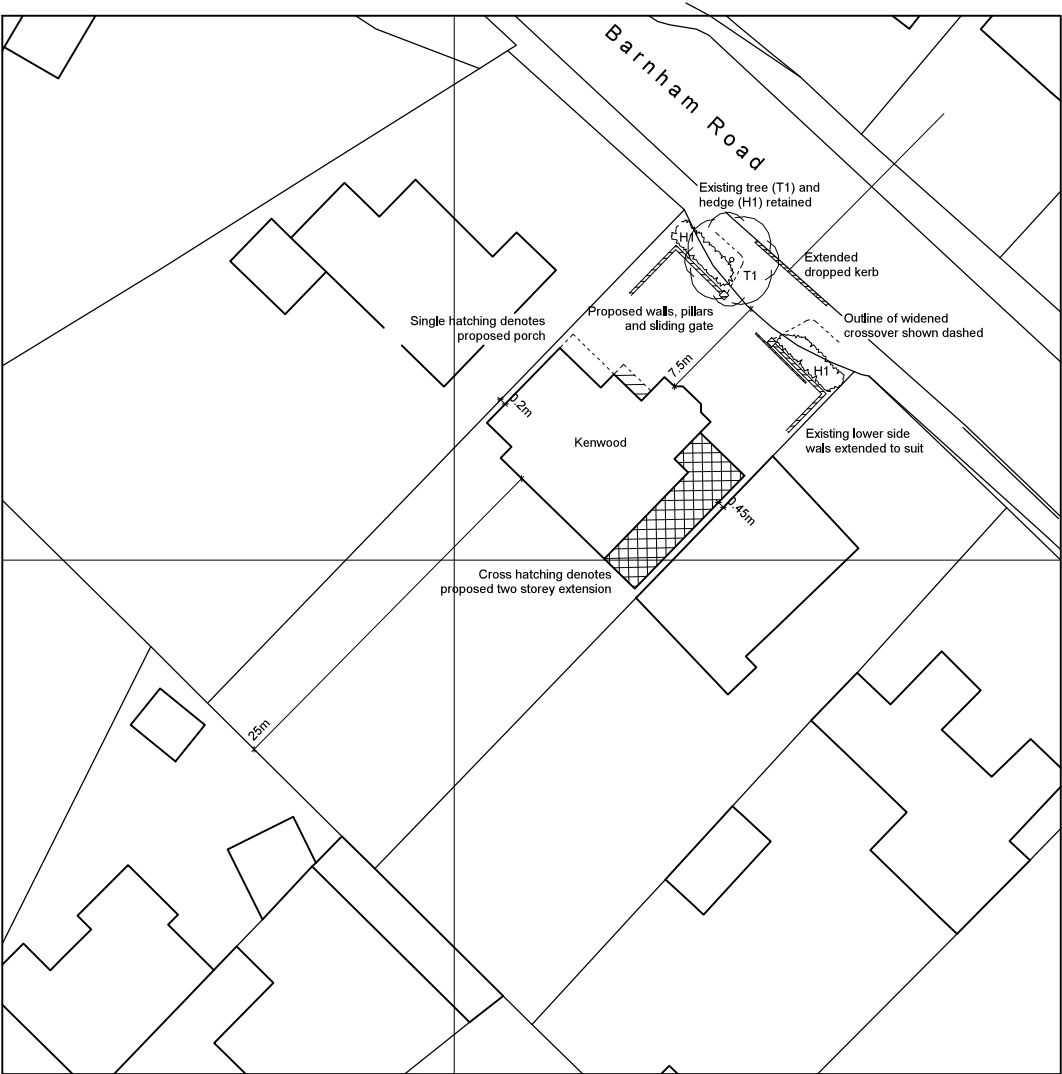

Block Plan
Scale 1:500

0 5 10 metres



0 1 2 3 4 metres

Architectura
Architectural Design & Drawing Service

Proposed Extension and Alterations
at Kenwood, Barnham Road, Barnham
for Mr and Mrs J Hicks

Drawing P03 December 2021 Scale 1:100 / 1:500 @ A3
Planning Drawing - Site Plan, Road Elevation & Block Plan