



This drawing and its contents are the strict copyright of Architectura Design. No reproduction without permission. Do not scale. Written dimensions to be used where given. All dimensions and details to be checked on site. FOR PLANNING PURPOSES ONLY

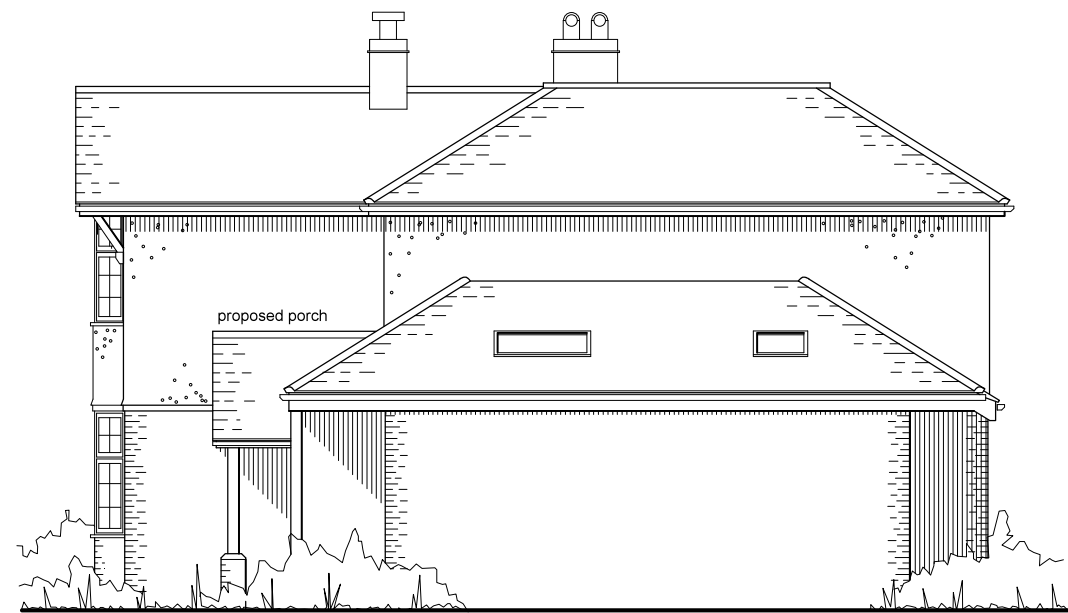


North East Elevation




North West Elevation

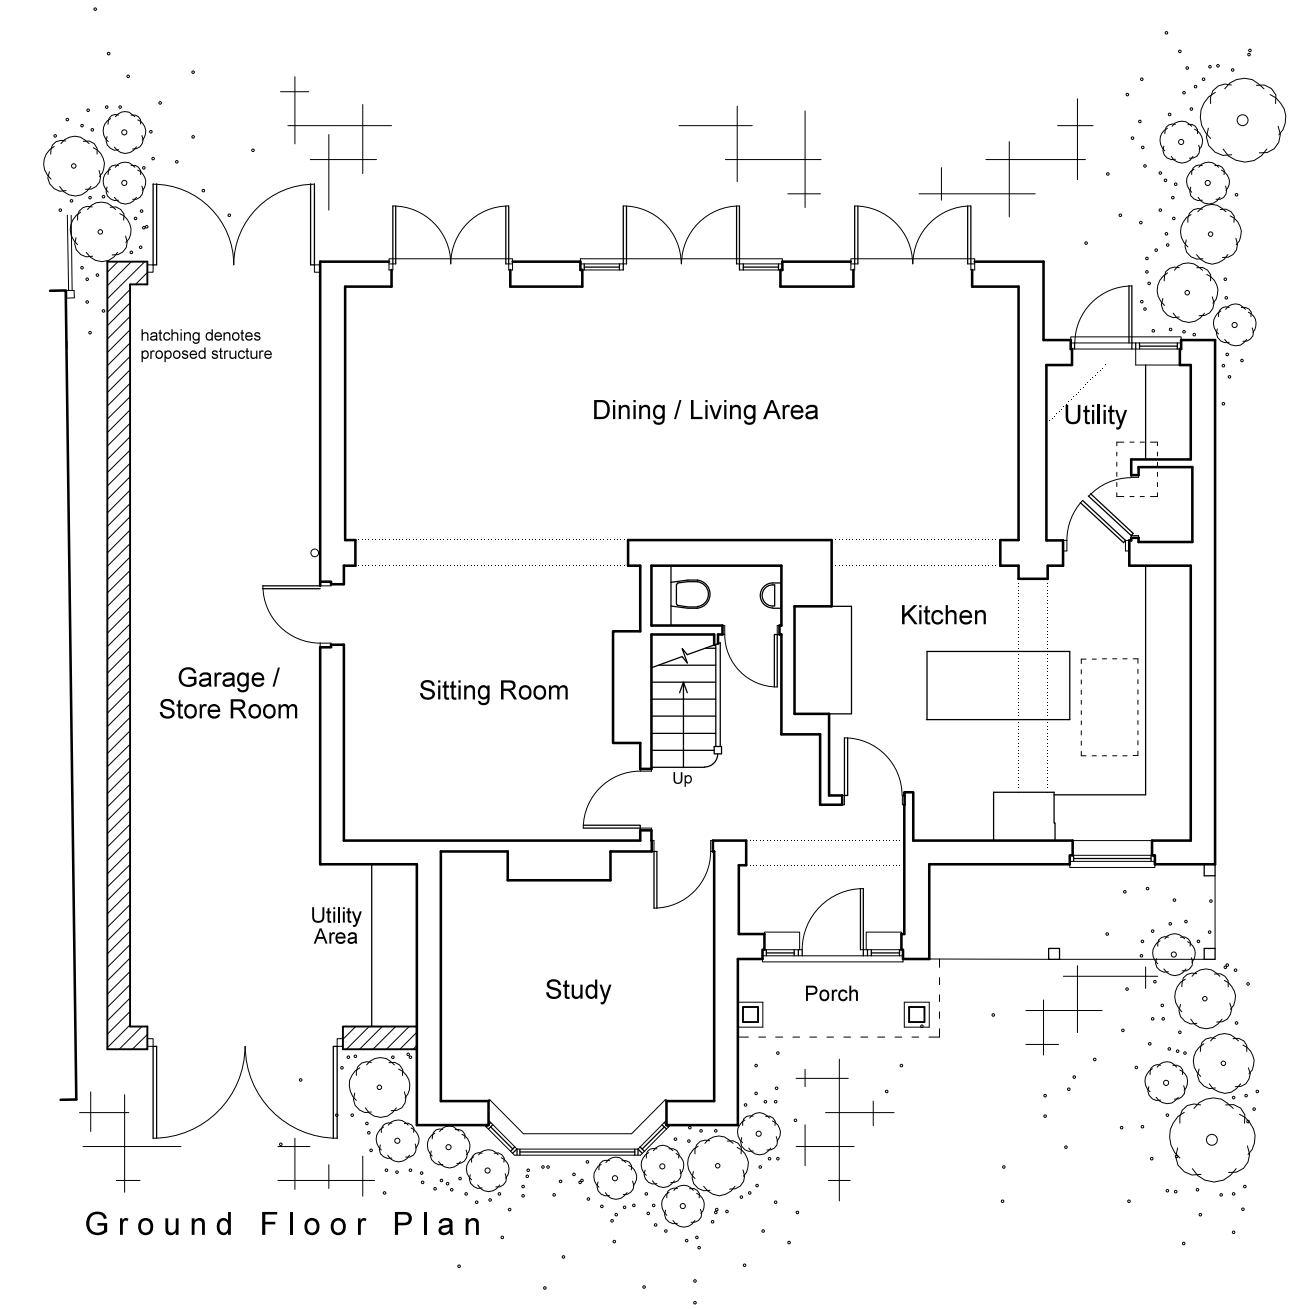

Ground Floor Plan

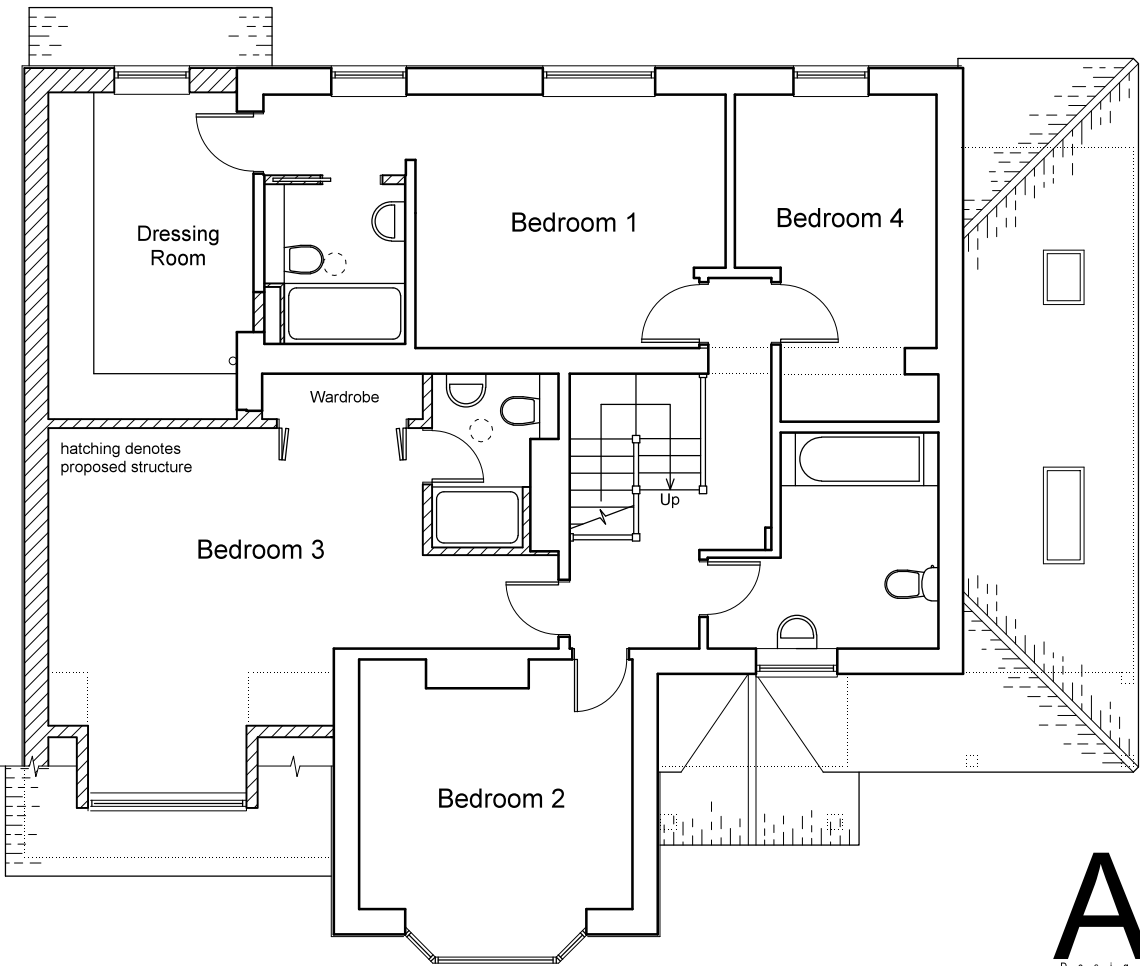

First Floor Plan
Option Five

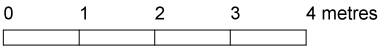

Architectura
Architectural Design & Drawing Service

Proposed Extension and Alterations
at Kenwood, Barnham Road, Barnham
for Mr and Mrs J Hicks

Drawing P01 December 2021 Scale 1:100 @ A3
Planning Drawing - Floor Plans & Elevations