


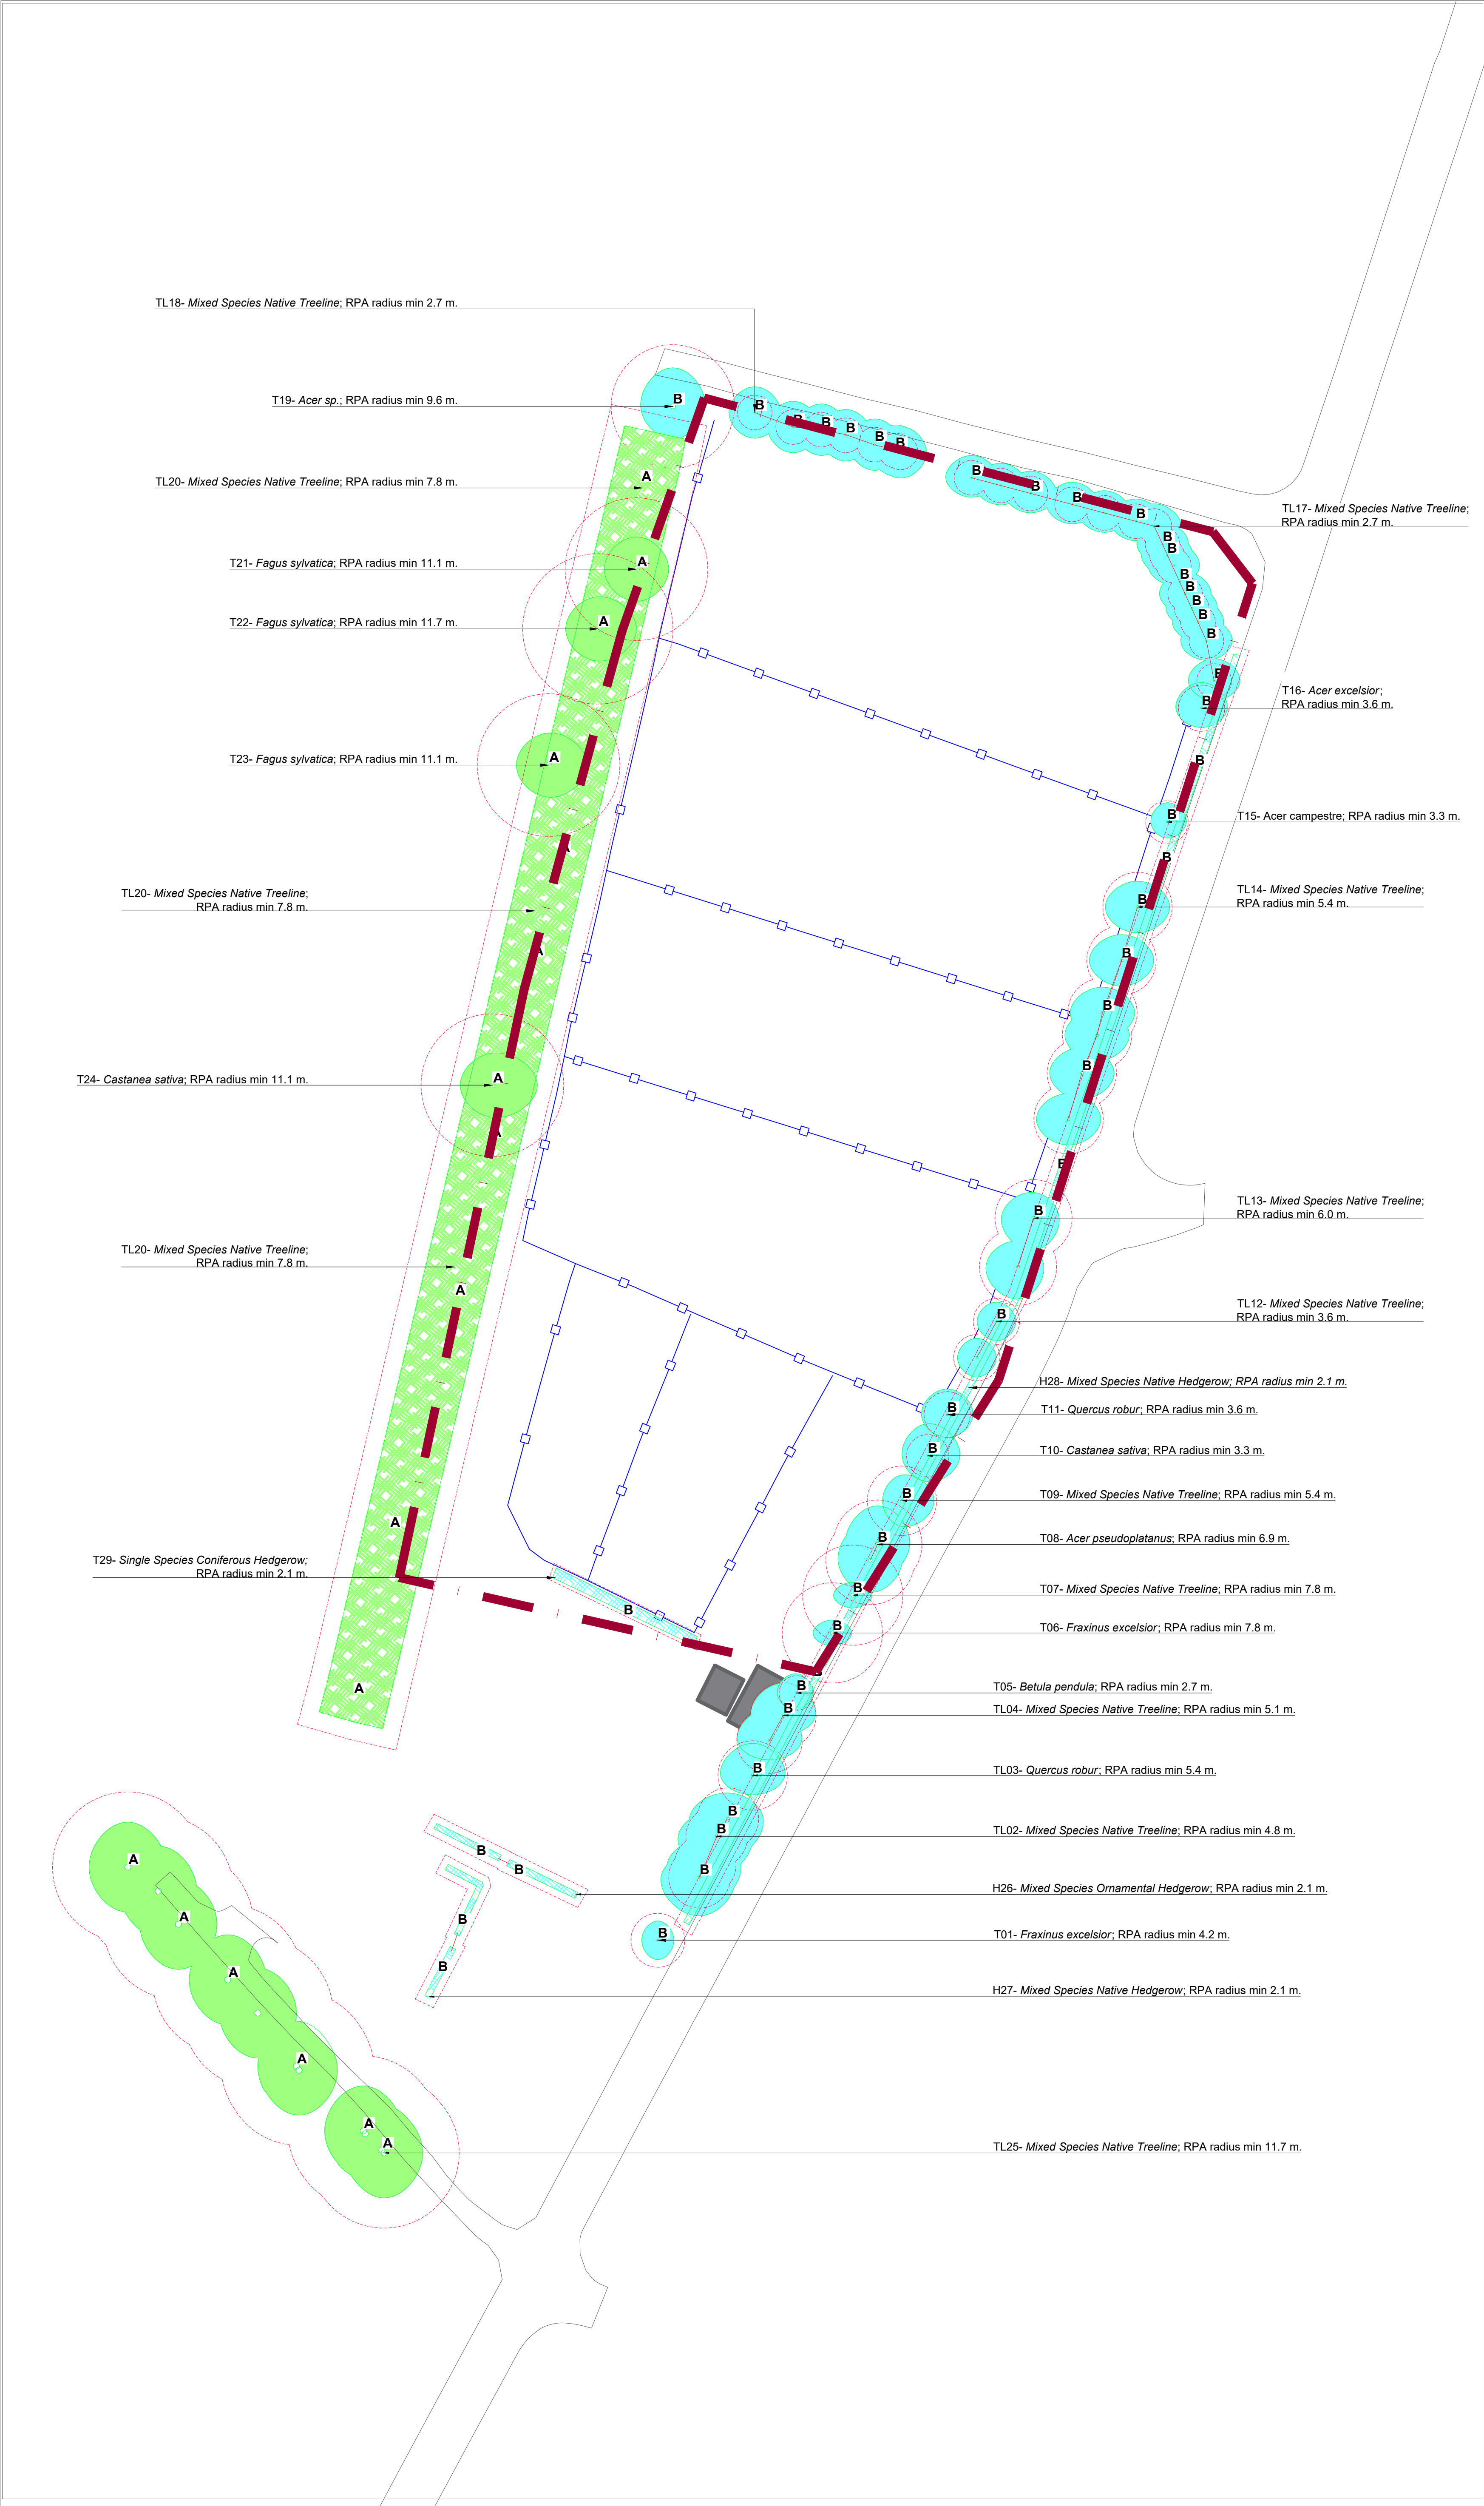

Legend

Site Survey Area.

Fenceline.

T/ TG/ TL/ SH

Tree/Tree Group/Tree Line/Shrub Identification Label.

Tree Root Protection Areas.

Tree Root Protection Areas calculated and specified in accordance with BS 5837:2012 'Trees in Relation to Design, Demolition and Construction'.

Category A Trees

Trees of High Quality and Value.

Category B Trees

Trees of moderate Quality and Value.

Category C Trees

Trees of Low Quality and Value.

Category U Trees

Trees Unviable for Retention.

Existing Hedgerow Vegetation of High Quality and Value.

Existing Hedgerow Vegetation of Moderate Quality and Value.

PLANNING ISSUE

Rev	Description	Date	Initials
00	Planning Issue	05.10.18	JH

LIZARD
Landscape Design and Ecology

The Old Bank, 34 South Street, Tarring, Worthing, West Sussex, BN14 7LH
T. 01903 216033 E. lizardlandscape@btconnect.com W. lizardlandscape.co.uk

Project Title and Location

Land at Fontwell Avenue

Client

Reside Developments Limited

Drawing Title

Tree Constraints Plan

Scale

1:500@A1

Drawn

JH

Approved

LB

Date

05.10.2018

Drawing No

LLD1544-ARB-DWG-001-00

CAD Filename

LLD1544-ARB-DWG-001-00-TCP-PORT

Revision

00

Tree Constraints Plan
Land at Fontwell Avenue, Fontwell, Eastergate, West Sussex