


Coordinate Table				
Station	Description	Easting	Northing	Level
S1	ROAD NAIL	494771.485	100681.906	14.959
S2	PEGS	494771.485	100155.360	16.134
S3	ROAD NAIL	494756.748	100224.281	16.510
S4	ROAD NAIL	494779.867	100643.356	17.187
S5	ROAD NAIL	494701.120	100363.412	16.893
SW2	HILTI NAIL	494668.026	100132.518	16.062
SW100	HILTI NAIL	494660.503	100097.918	15.474
SW101	HILTI NAIL	494644.082	100098.470	15.420
SW102	HILTI NAIL	494625.685	100117.908	16.211
SW103	HILTI NAIL	494635.456	100133.875	16.394
SW104	HILTI NAIL	494645.465	100149.043	16.385
SW105	HILTI NAIL	494657.017	100147.905	16.284

SURVEY STATION	5	ALL ORIENTATIONS UNITS	ACU
		GENERAL ABREVIATIONS	AV
		AVERTAGE	AVR
		BACK RAMP	BR
		BASE LEVEL	BL
		BELTWAY/TRACTION	BLT
		BOLLARD	BLD
		BOLLARD LIGHT	BLD-L
		BRICK	BS
		BUS STOP	BS-TP
		CABLE RISER	CR
		CABLE TV COVER	CATV
		GATES TO GROUND	CG
		GATE PILE	GP
		CONTROL BOX	CB
		GROUND LEVEL	GL
		GROUND LEVEL DETECTION BUTTON	GLDB
		DAMP PROOF FLOOR	DPC
		DIAGNOSTIC CHANNEL	DC
		DOOR KEYS	DK
		DRIVE	DR
		EXPANSION	EP
		EARTH ROAD	ER
		FIRE EXTINGUISHER	FE
		FOOTPATH	FP
		FOOTWAY	FW
		GAS RISER	GR
		GAS VALVE	GV
		GALLY	GY
		HARD BENCH	HB
		INVERTED CURVE	IC
		KEYS	K
		KEYS OUTLET	KO
		LAMP POST	LP
		MANHOLE	MH
		MANHOLE COVER	MHC
		NO PIPES VISIBLE	NPV
		OBSTACLE SURVEY BENCH MARK	OSBM
		PIT RAMP	PR
		POST BOX	PB
		POCKING LINE	POL
		RAMP	R
		RAIN WATER PIPE	RWP
		RAILWAY	RL
		SOFT BED	SB
		SOFT RAMP	SR
		STREET NAME PLATE	SNP
		STOP VALVE	SV
		SOIL PIPE	SOP
		SOIL WASTE	SW
		STREET LIGHT	SL
		TAFFLE PAVING	TAF
		TELEPHONE CABLE	TC
		TELEPHONE INSPECTION COVER	TIC
		TELEPHONE BOX	TB
		TICK MACHINE	TM
		TOP OF WALL	TOW
		TRAFFIC LIGHT	TL
		TRAFFIC LIGHT COVER	TL-C
		UNIMPOVED LEVEL	UL
		UNABLE TO LOCATE	ULC
		UNABLE TO SURVEY	US
		UNPAVED	UP
		WATER LEVEL	WL
		WATER TOWER	WT
		WASH OUT	WO
		WATER RISER	WR
		WATER TOWER	WT
FENCE ABREVIATIONS			
		IRON RAILINGS	LR
		LARGE LASHES	LL
		POST AND RAIL FENCE	PRF
		POST AND WIRE FENCE	PWF
		WIRE MESH FENCE	WM

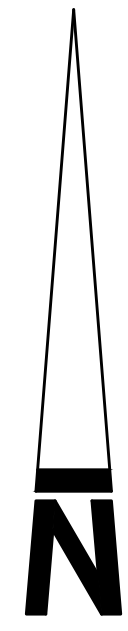

mk surveys

Tel 01908 500501
Tel 01865 504979
Tel 0116 2840127
Tel 01304 430593
Tel 01403 243162

Millon Keynes
Oxford
East Midlands
West Midlands
Hornham

engines@mk-surveys.co.uk
oxford@mk-surveys.co.uk
eastmidlands@mk-surveys.co.uk
westmidlands@mk-surveys.co.uk
hornham@mk-surveys.co.uk

www.mk-surveys.com www.surveys4bim.co.uk

Northfields Cottages
Fontwell Avenue
West Sussex

Scale 1:500	Sheet Size: A0	Sheet Number: 1	Date: March 2018
Project Number: 25221	Rev: -	Surveyed By: SW / SB	Approved By: CP / AJ / HC
		 	