





ENTERING AND EXITING THE SITE

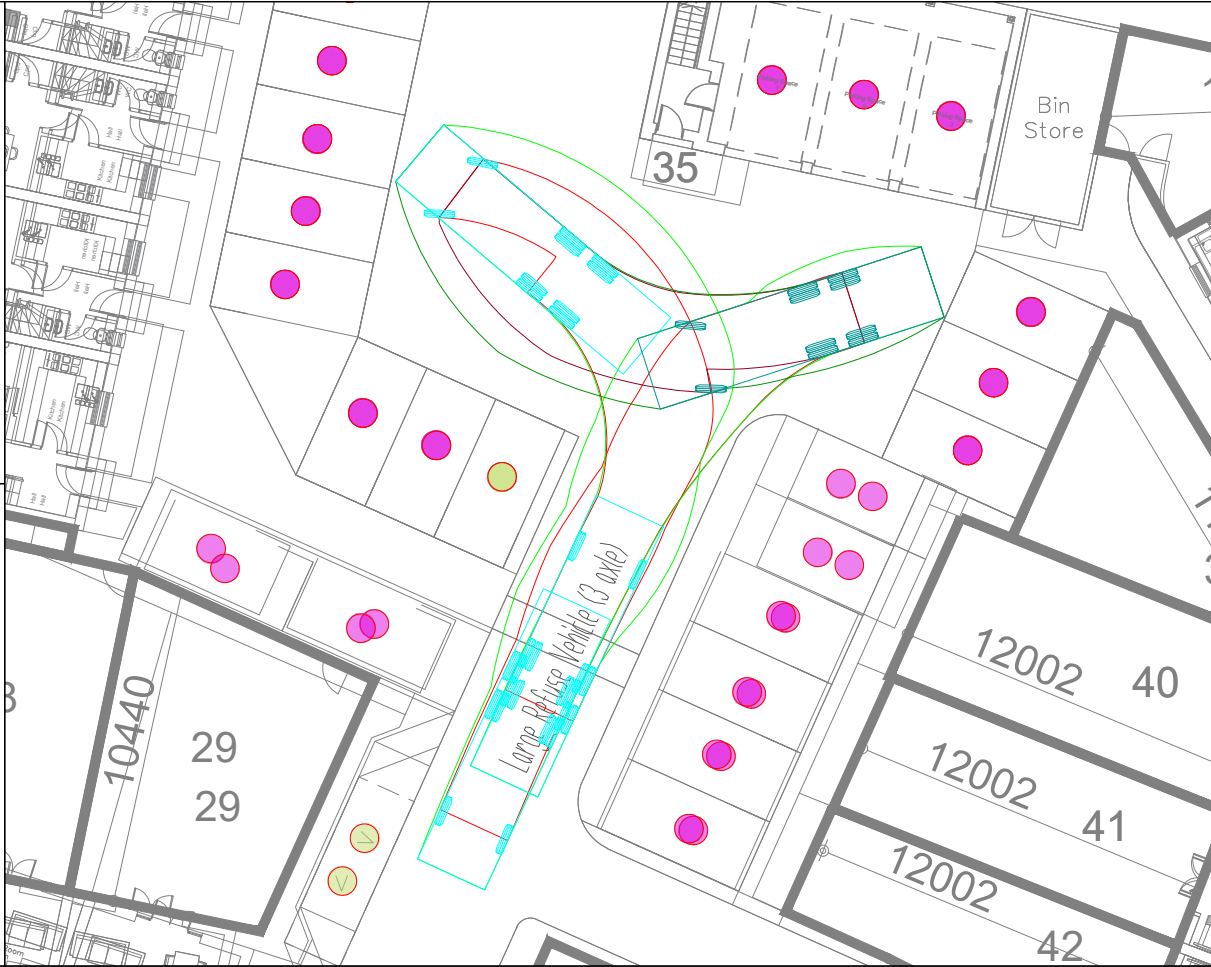

TURNING HEAD NORTH OF THE SITE



TURNING HEAD EAST OF THE SITE

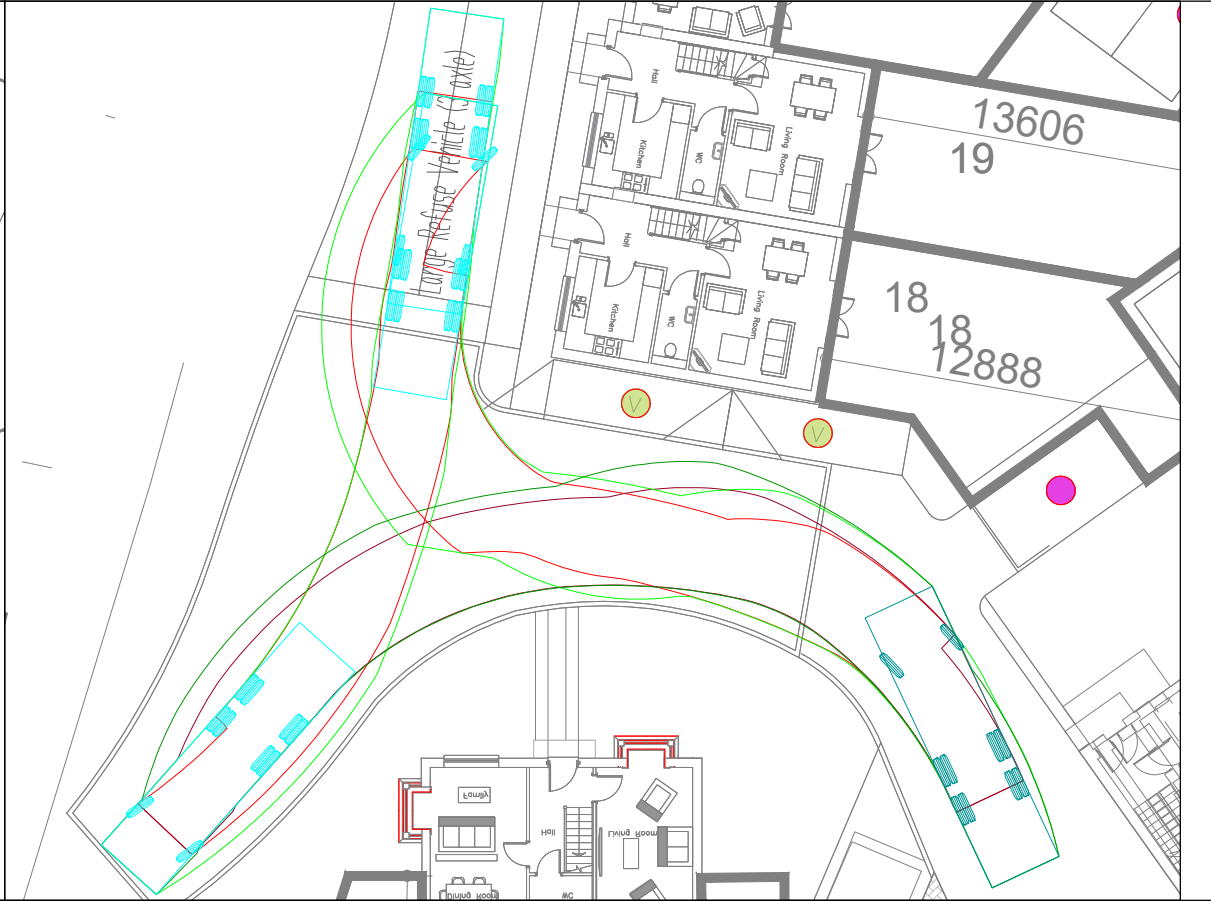

TURNING HEAD SOUTH OF THE SITE

- GENERAL NOTES
1.

THIS DRAWING IS INTENDED TO BE VIEWED IN COMBINATION WITH ALL RELEVANT ARCHITECTS, ENGINEERS, SERVICES AND SPECIALIST DRAWINGS AND SPECIFICATION.
2.

ANY VARIATIONS OR DISCREPANCIES BETWEEN THESE DRAWINGS IN TERMS OF DIMENSIONS OR DETAILS SHOULD BE DRAWN TO THE ATTENTION OF THE ARCHITECT AND/OR THE ENGINEER FOR CLARIFICATION.
3.

PAUL BASHAM ASSOCIATES ACCEPTS NO RESPONSIBILITY FOR THE ACCURACY OF BACKGROUND INFORMATION PRODUCED BY THIRD PARTIES – THIS MUST BE TREATED AS INDICATIVE ONLY.
4.

ALL DIMENSIONS AND LEVELS ARE IN METRES. DO NOT SCALE THIS DRAWING, PRINT, PLOT OR DISK.
5.

THIS DRAWING SHOULD ONLY BE USED FOR CONSTRUCTION IF THE PROJECT PHASE IN THE TITLE FRAME BELOW IS SHOWN AS "CONSTRUCTION". PAUL BASHAM ASSOCIATES TAKE NO RESPONSIBILITY FOR CONSTRUCTION WORKS UNDERTAKEN TO DRAWINGS WHICH ARE NOT MARKED UNDER THIS PHASE.

VEHICLE PROFILE

Large Refuse Vehicle (3 axle)

Overall Length

Overall Width

Overall Body Height

Min Body Ground Clearance

Track Width

Lock to lock time

Kerb to Kerb Turning Radius

9.860m

2.450m

3.814m

0.366m

2.450m

4.00s

9.500m

TURNING HEAD EAST OF THE SITE				TURNING HEAD SOUTH OF THE SITE				A		REVISED LAYOUT		15.07.20		SN		MS	
								Rev		Description		Date		By		Chk	
Project Name		Title		 Paul Basham Associates Ltd Lancaster Court, 8 Barnes Wallis Road, Fareham, PO15 5TU 01489 668134 info@paulbashamassociates.com www.paulbashamassociates.com		Client 		Checked By		Checked Date		Scale					
NORTHFIELD COTTAGES, FONTWELL AVENUE FONTWELL								MS		13.03.20		1:250					
Project Phase		REFUSE TRACKING						Drawn By		Drawn Date		Client Drawing No.		PBA Drawing No.		Revision	
PRELIMINARY								BT		12.03.20		-		020.0360.011		A	

Project Name

NORTHFIELD COTTAGES, FONTWELL AVENUE
FONTWELL

Project Phase

PRELIMINARY

Title

REFUSE TRACKING

Paul Basham Associates Ltd

Lancaster Court, 8 Barnes Wallis Road, Fareham, PO15 5TU

01489 668134

info@paulbashamassociates.com www.paulbashamassociates.com

Client

reside.

Checked By

MS

Checked Date

13.03.20

Drawn By

BT

Drawn Date

12.03.20

Scale

1:250

Client Drawing No.

-

PBA Drawing No.

020.0360.011

Revision

A

(AT A3 SIZE)

ARUN DISTRICT COUNCIL BNA002001