






Front Elevation 1:100

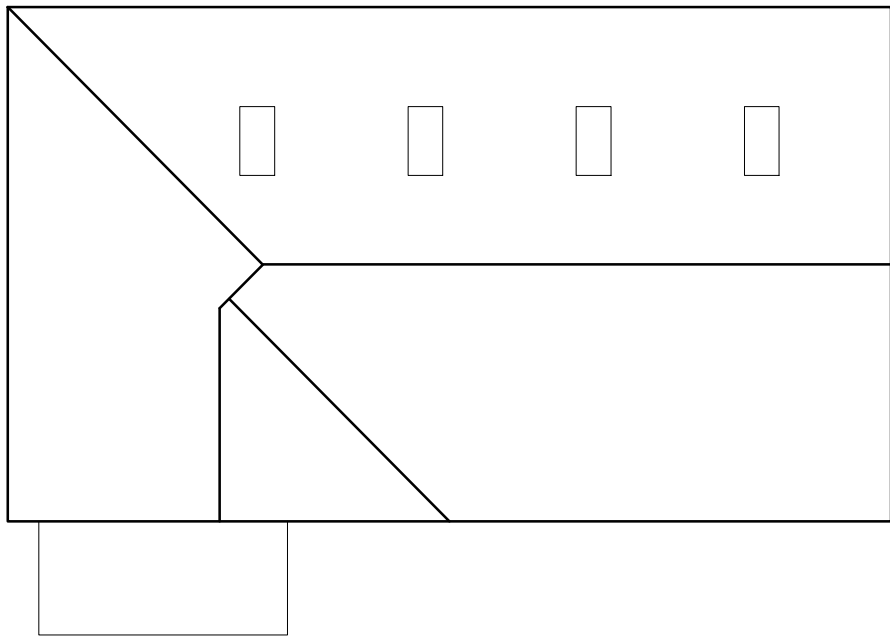

Roof Plan 1:100

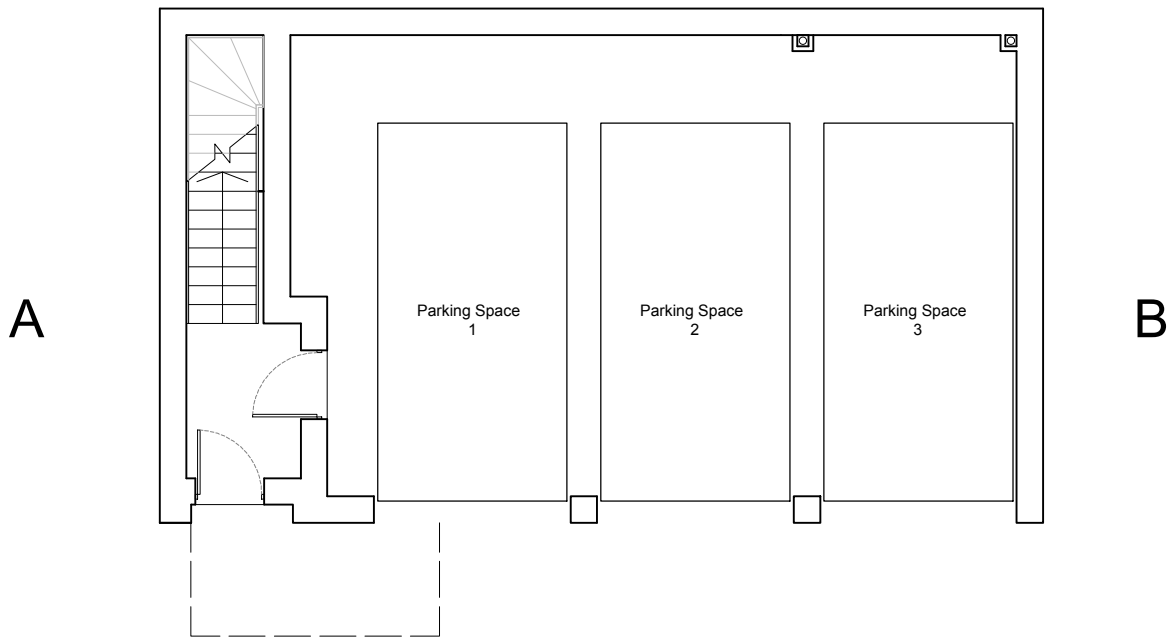

Ground Floor Plan 1:100

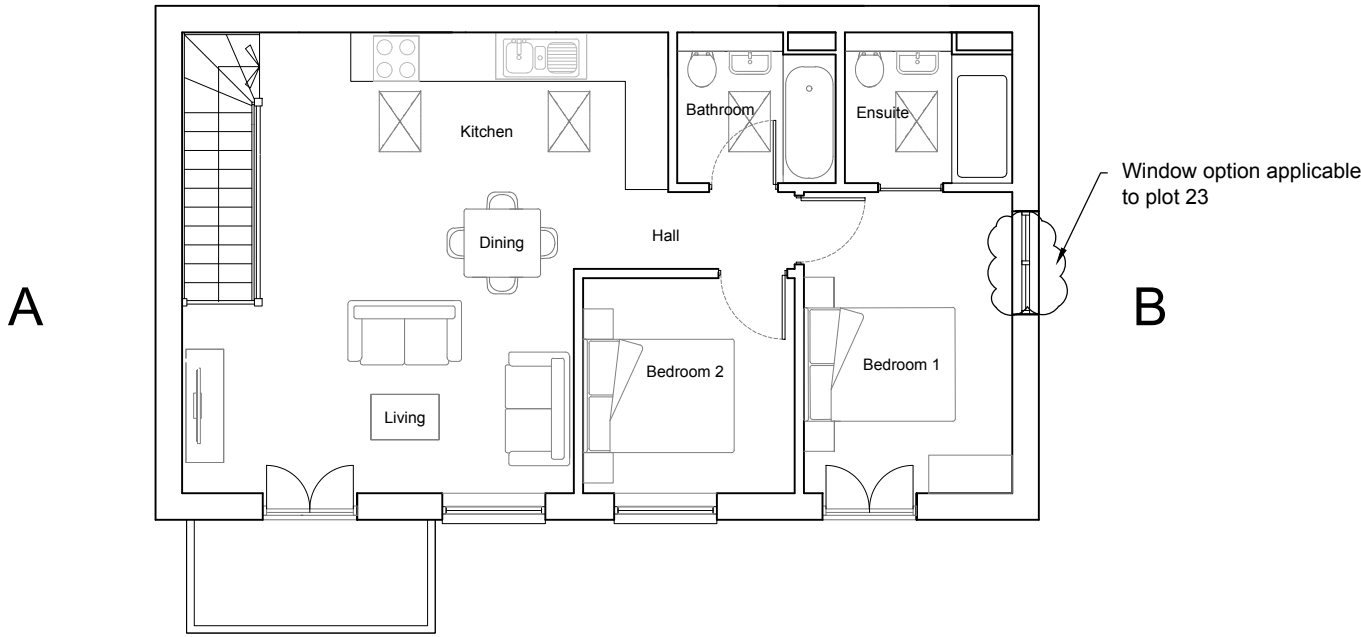

First Floor Plan 1:100

Project Title

Proposed Residential Development
Fontwell Avenue
West Sussex

Drawing Description

Housetype: FOG
Plans & Elevations
Applicable to Plots: 12 & 23
Handed on plot: 12

Scale	Drawn by
1:100 @ A1	PH
Date	Checked by
July 2020	PO

CLAGUE ARCHITECTS

62 Burgate, Canterbury Kent CT1 2BH	01227 762060
1 Kinsbourne Court, Luton Road, Harpenden, Hertfordshire AL5 3BL	01582 765102
8, Disney Street London SE1 1JF	0203 597 6112
CANTERBURY	LONDON
	HARPENDEN

Drawing Number	Revision
29662A_103_4	D