




The drawings, information and data recorded in this document ("the information") is the property of Paul Basham Associates. This document and the information are solely for the use of the authorized recipient and this document may not be used, copied or reproduced in whole or part for any purposes other than which it was supplied by Paul Basham Associates. Paul Basham Associates makes no representation, undertakes no duty and accepts no responsibilities to any third party who may use or rely upon this document or the information.

GENERAL NOTES

1. THIS DRAWING IS INTENDED TO BE VIEWED IN COMBINATION WITH ALL RELEVANT ARCHITECTS, ENGINEERS, SERVICES AND SPECIALIST DRAWINGS AND SPECIFICATION.
2. ANY VARIATIONS OR DISCREPANCIES BETWEEN THESE DRAWINGS IN TERMS OF DIMENSIONS OR DETAILS SHOULD BE DRAWN TO THE ATTENTION OF THE ARCHITECT AND/OR THE ENGINEER FOR CLARIFICATION.
3. PAUL BASHAM ASSOCIATES ACCEPTS NO RESPONSIBILITY FOR THE ACCURACY OF BACKGROUND INFORMATION PRODUCED BY THIRD PARTIES - THIS MUST BE TREATED AS INDICATIVE ONLY.
4. ALL DIMENSIONS AND LEVELS ARE IN METRES. DO NOT SCALE THIS DRAWING, PRINT, PLOT OR DISK.
5. THIS DRAWING SHOULD ONLY BE USED FOR CONSTRUCTION IF THE PROJECT PHASE IN THE TITLE FRAME BELOW IS SHOWN AS "CONSTRUCTION". PAUL BASHAM ASSOCIATES TAKE NO RESPONSIBILITY FOR CONSTRUCTION WORKS UNDERTAKEN TO DRAWINGS WHICH ARE NOT MARKED UNDER THIS PHASE.

KEY

- ADOPTABLE/PRIVATE FOUL WATER SEWER, ϕ AS NOTED
- PRIVATE FOUL WATER DRAIN, 100mm ϕ U.N.O.
- EXISTING FOUL SEWER AND EXISTING EASEMENT
- EXISTING FOUL SEWER TO BE ABANDONED
- EXISTING WATER MAIN AND EXISTING EASEMENT
- EXISTING FOUL WATER SEWER
- PRIVATE/ADOPTABLE STORM WATER SEWER, ϕ AS NOTED
- PRIVATE STORM WATER DOMESTIC DRAIN, 100mm ϕ , U.N.O.
- ACO DRAIN WITH SUMP UNIT
- FRENCH DRAIN
- FOUL WATER MANHOLE (CL/LI/SL/TYPE AS SHOWN)
- SURFACE WATER MANHOLE (CL/LI/SL/TYPE AS SHOWN)
- FOUL WATER CATCHPIT/INSPECTION CHAMBER
- SURFACE WATER CATCHPIT/INSPECTION CHAMBER
- ROAD GULLY
- RAIN WATER PIPE
- RODDING EYE
- INFILTRATION CRATES (SIZE AS NOTED)
- GRAVEL INFILTRATION TRENCH (SIZE AS NOTED)
- PERMEABLE PAVING 0.2m DEEP STORAGE VOLUME
- PERMEABLE PAVING WITH INFILTRATION SOAKAWAY AT BASE (SIZE AS NOTED)

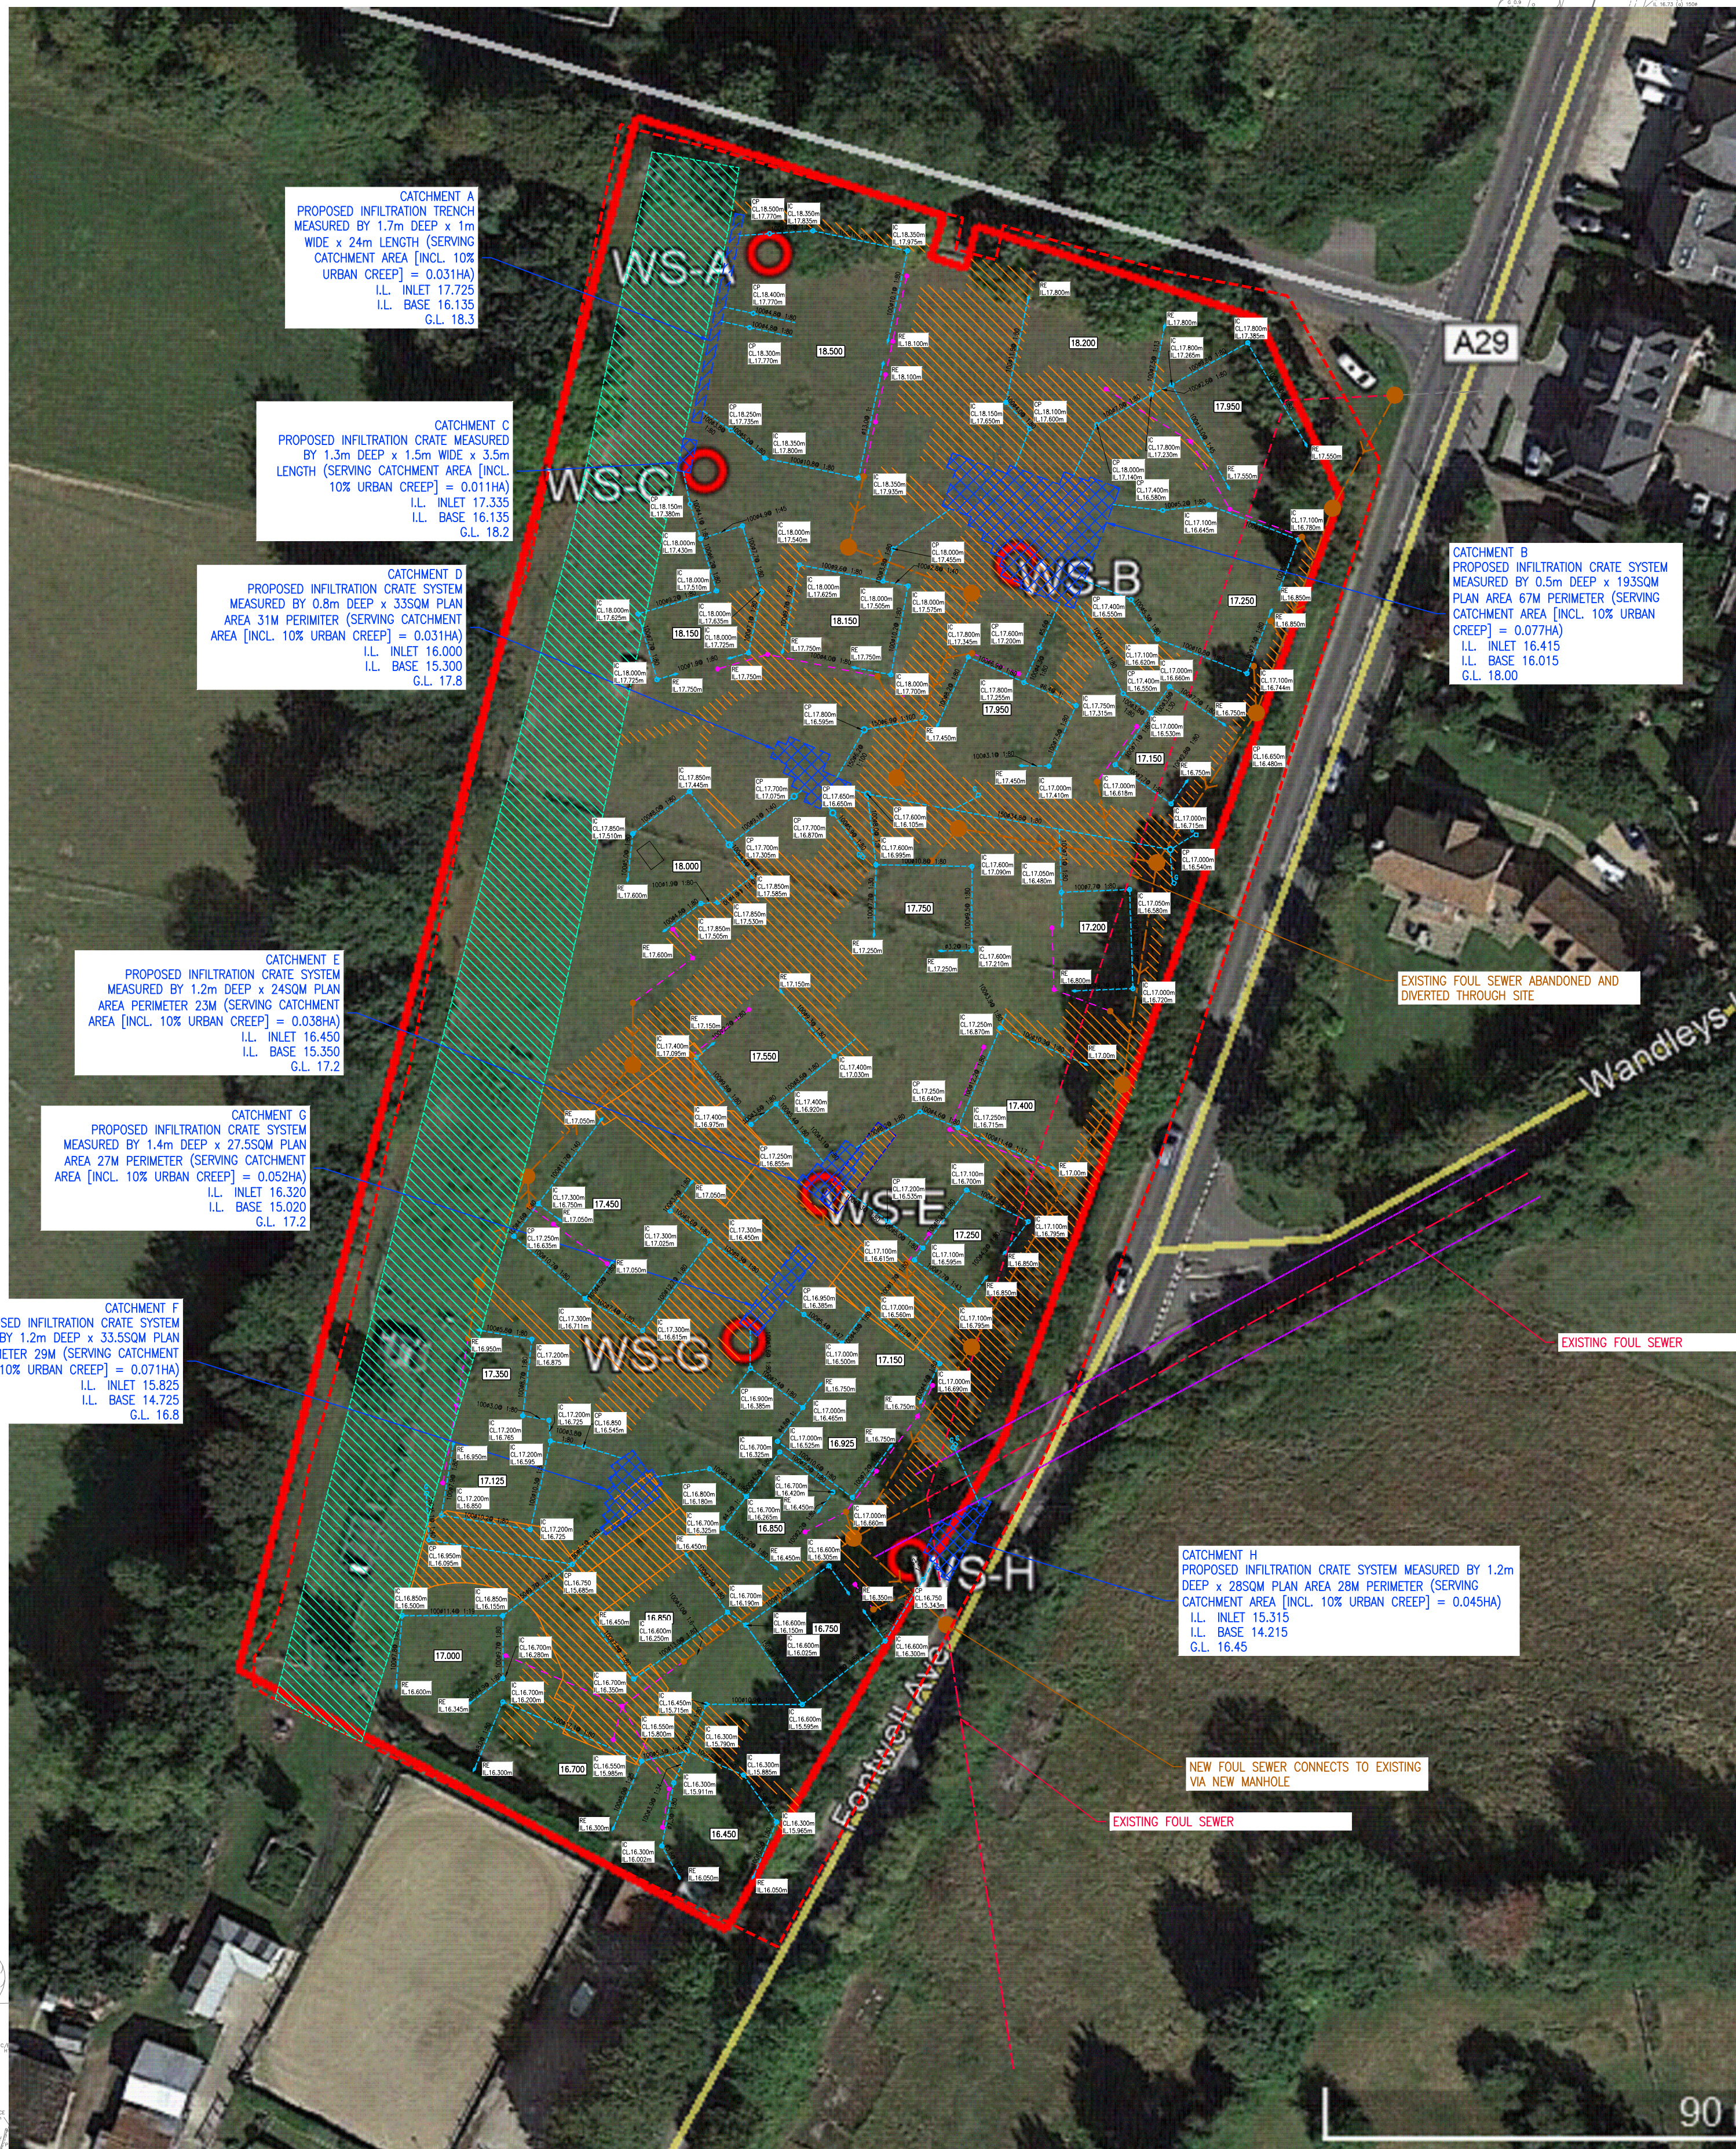

PRELIMINARY

DRAWING/DESIGN IS STILL 'IN DEVELOPMENT'
YOU ARE ADVISED TO MAKE DUE ALLOWANCE

F	SURFACE WATER DRAINAGE AMENDED TO SUIT LLFA COMMENTS	12.08.2020	CLP	RW
E	SURFACE WATER DRAINAGE AMENDED TO SUIT GEOTECH COMMENTS	07.08.2020	CLP	RW
D	PERMEABLE PAVING ADDED, LAYOUT AMENDED	21.04.2020	RW	AS
C	PIPE SIZES ADDED	20.04.2020	RW	AS
B	PIPE RUNS ADDED, LAYOUT AMENDED	01.04.2020	RW	AS
A	SuDS VOLUME REVISED	11.03.20	SH	AS
Rev	Description	Date	By	Chkd

pb paulbasham associates

Paul Basham Associates Ltd
Lancaster Court, 8 Barnes Wallis Road, Fareham, PO15 5TU
01489 668134
info@paulbashamassociates.com www.paulbashamassociates.com

Client	reside.		
Project Name	FONTWELL AVENUE EASTERGATE		
Title	DRAINAGE STRATEGY		
Project Phase	PRELIMINARY		
Checked By	AS	Checked Date	28/02/2020
Client Drawing No.	-	Drawn By	SH
PBA Drawing No.	020.5360.501	Scale	1:500
		Drawn Date	27/02/2020
		Revision	F