



1. Log weaver

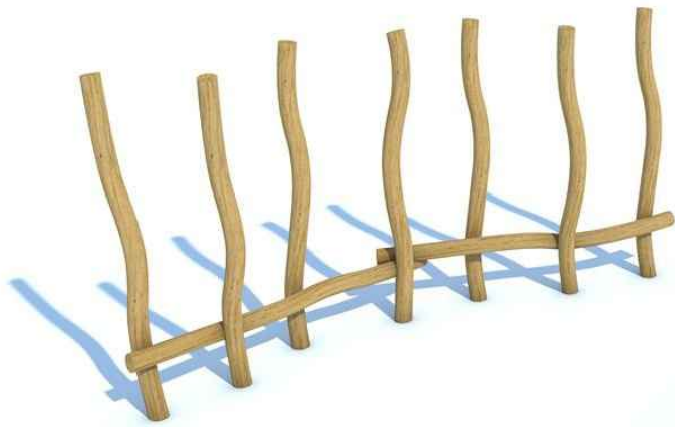

2. Traverse net




3. Traverse trapeze swing

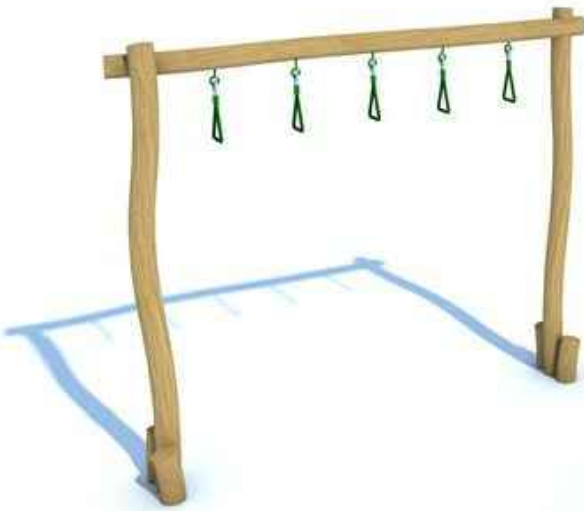

4. Pull up bars



5. Sit up bars

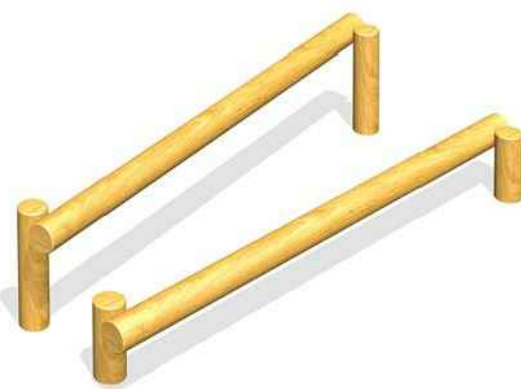

6. Clatter bridge



7. In-line hurdles



8. Natural play elements boulders and fallen logs

This drawing may contain Ordnance Survey material by permission of Ordnance Survey on behalf of the Controller of Her Majesty's Stationery Office © Crown Copyright 2017. All rights reserved. Reference number xxxxxx. OS Open Data is Crown copyright and database right 2017. Aerial Photography © XXXXXXX

Revision	Date	Reason	Drawn	Checked
D02	05.11.20	Issued for design information	JC	MB
D01	05.11.20	Issued for design information	JC	MB

Disclaimer:
1. This drawing is copyright of fabrik ltd. It must not be copied or reproduced without written consent from the owner.
2. Do not scale from this drawing. Only figured dimensions are to be taken from this drawing.
3. All contractors must visit site and be responsible for taking and checking all dimensions related to the works shown on the drawing prior to strategy/26652A_240F_Open Space and Play Strategy - Standard/26652A_240F_Open Space and Play Strategy copy.dwg

External References:
• J:\Site Files\2017\16 and at Fontwell Avenue, Eastergate\Drawings\06 Survey Information\01 OS Data\Promap-65722-75984-720-0 Red
• Copy.dwg
• J:\Site Files\2017\16 and at Fontwell Avenue, Eastergate\Drawings\02 Archival\20-1-1-03 Open space and play strategy\26652A_240F_Open Space and Play Strategy - Standard\26652A_240F_Open Space and Play Strategy copy.dwg

fabrik landscape architects
Lenton House, 116 Lenton Street | Alton | Hampshire | GU34 1HG
T: 01420 593250 | E: alan@fabrikuk.com | W: www.fabrikuk.com

Project	Fontwell Avenue, Eastergate	Reside
Drawing Title	Play Strategy Sketch	
Purpose of Issue	DESIGN INFORMATION ONLY	Client
Drawn By	JC	Checked By MB
Drawn Scale	1:500 @ A1	Date of First Issue Nov 2020
Project Number	D2776	Origin FAB
Zone	00	Level XX
File Type	DR	Role L
Number	0101	Revision DI02