


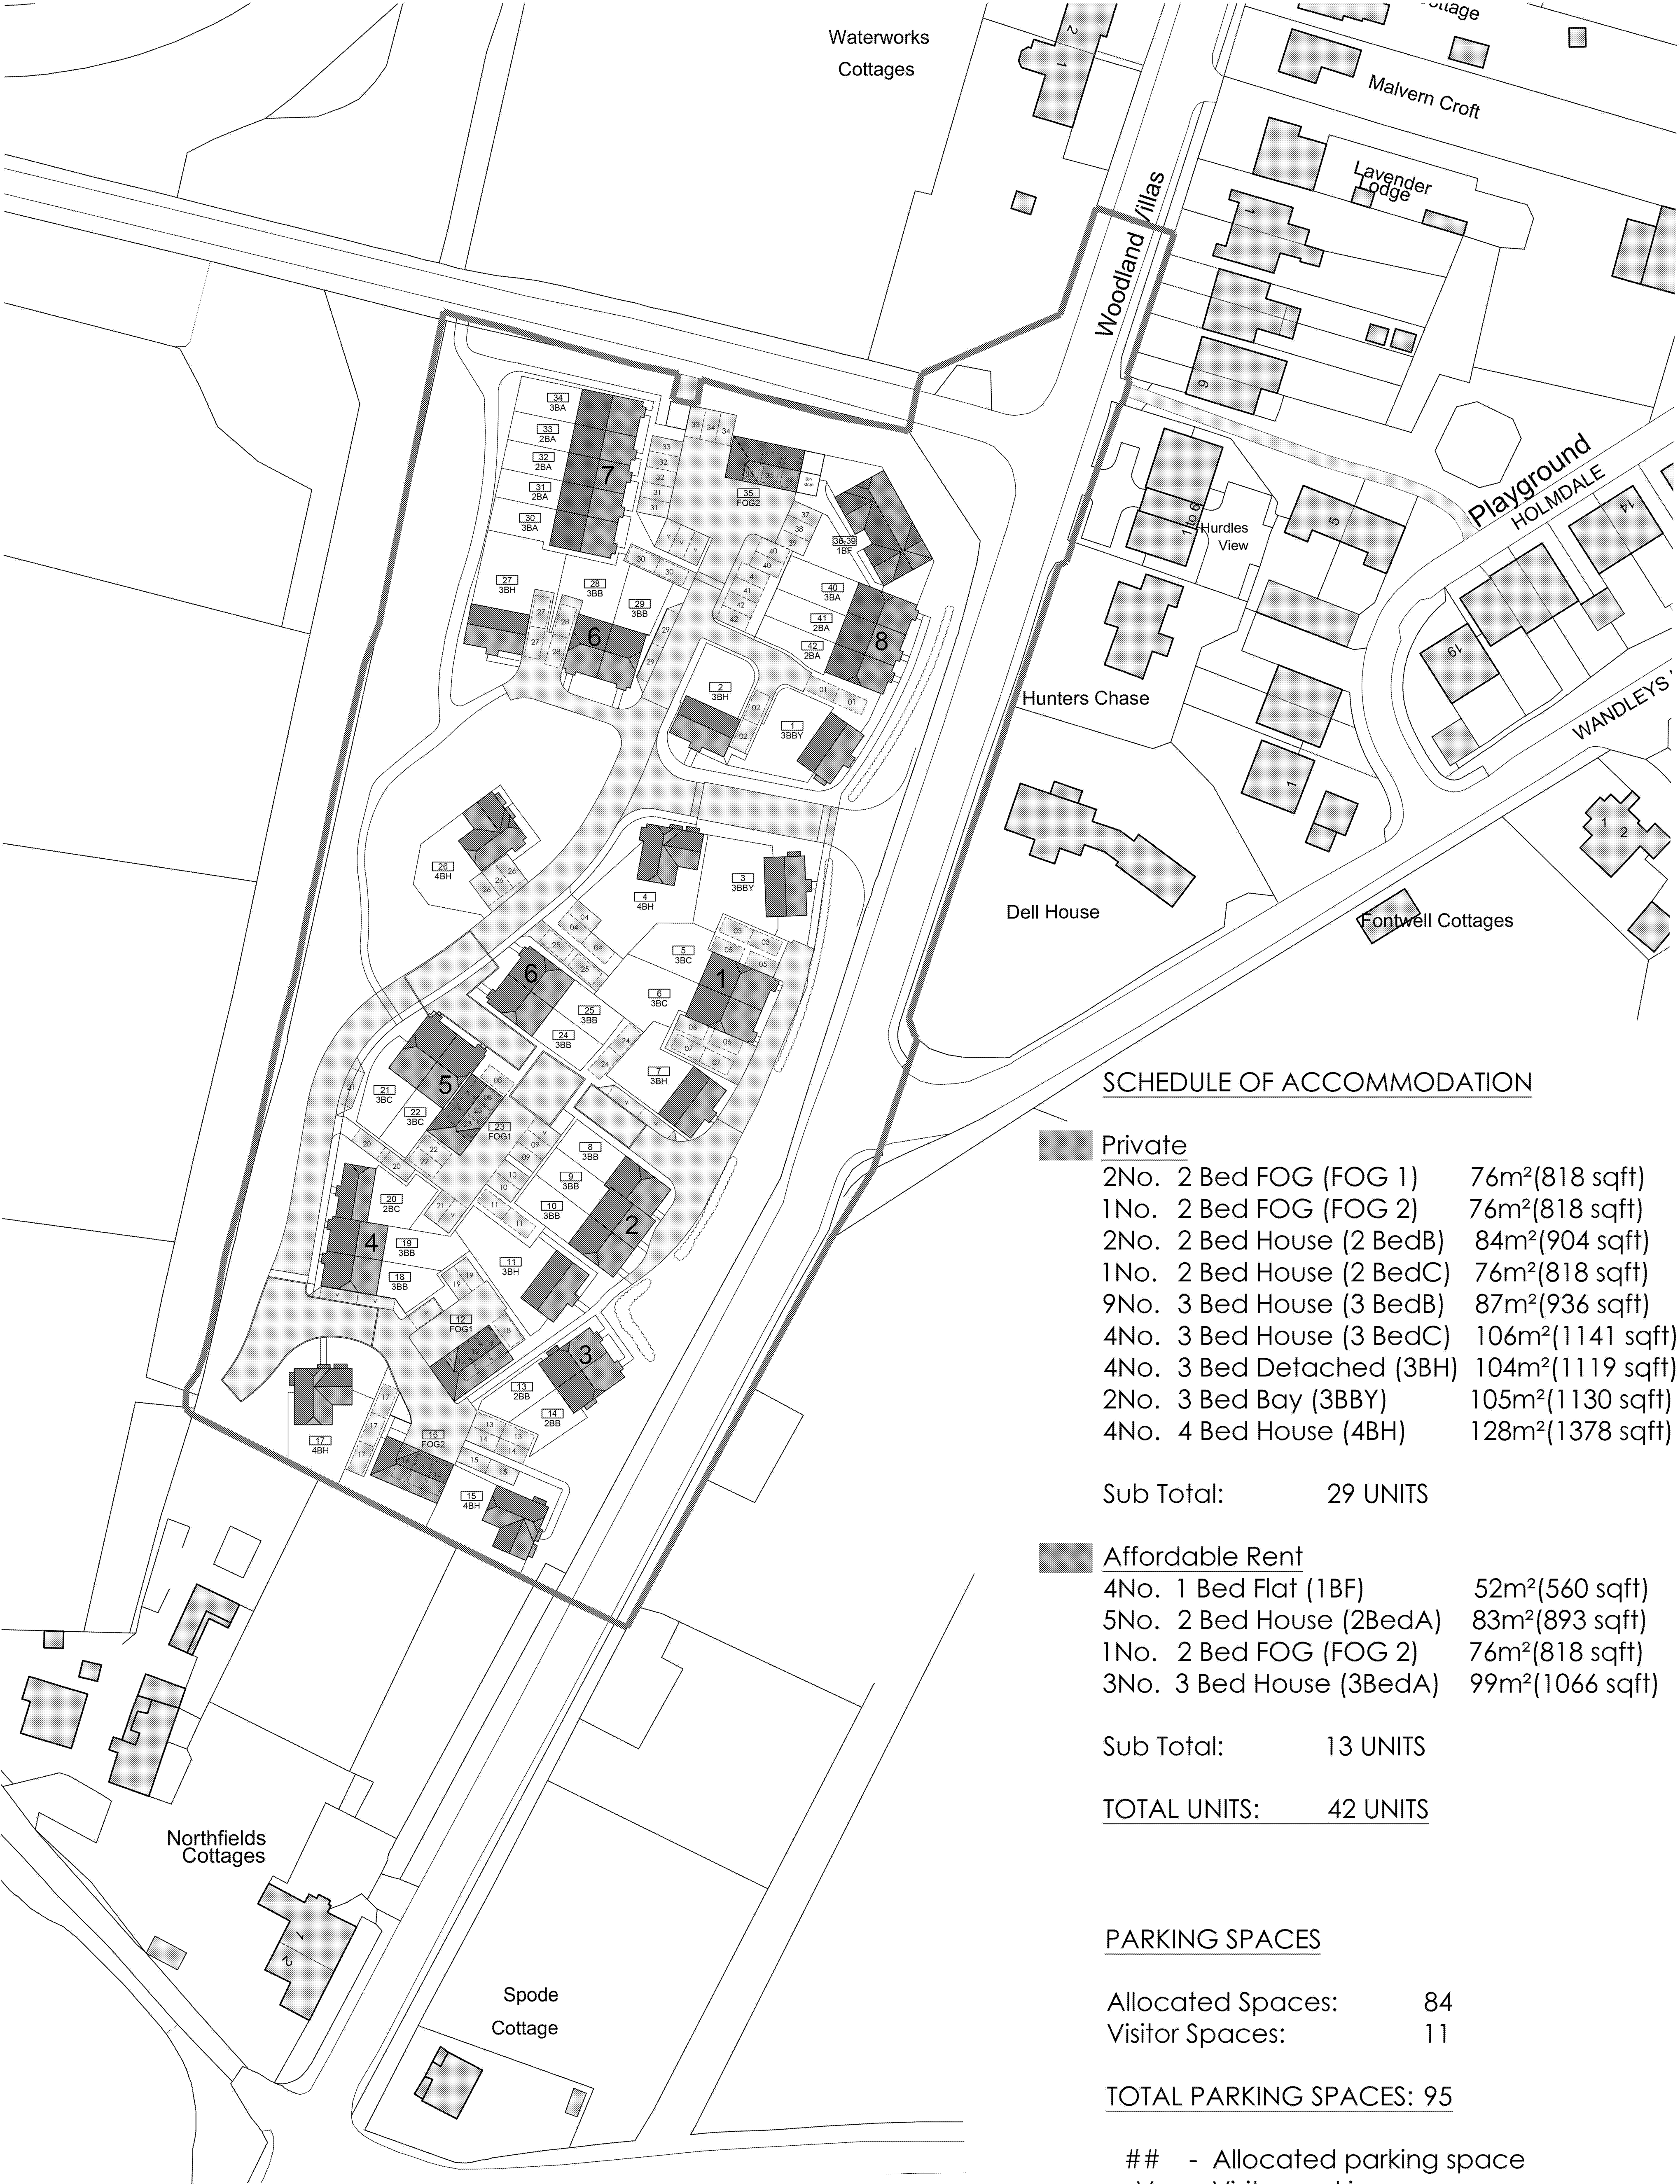

SCHEDULE OF ACCOMMODATION

Private	
2No. 2 Bed FOG (FOG 1)	76m²(818 sqft)
1No. 2 Bed FOG (FOG 2)	76m²(818 sqft)
2No. 2 Bed House (2 BedB)	84m²(904 sqft)
1No. 2 Bed House (2 BedC)	76m²(818 sqft)
9No. 3 Bed House (3 BedB)	87m²(936 sqft)
4No. 3 Bed House (3 BedC)	106m²(1141 sqft)
4No. 3 Bed Detached (3BH)	104m²(1119 sqft)
2No. 3 Bed Bay (3BBY)	105m²(1130 sqft)
4No. 4 Bed House (4BH)	128m²(1378 sqft)

Sub Total: 29 UNITS

Affordable Rent	
4No. 1 Bed Flat (1BF)	52m²(560 sqft)
5No. 2 Bed House (2BedA)	83m²(893 sqft)
1No. 2 Bed FOG (FOG 2)	76m²(818 sqft)
3No. 3 Bed House (3BedA)	99m²(1066 sqft)

Sub Total: 13 UNITS

TOTAL UNITS: 42 UNITS


PARKING SPACES



Allocated Spaces:	84
Visitor Spaces:	11

TOTAL PARKING SPACES: 95

- ## - Allocated parking space
V - Visitor parking space

SITE LAYOUT
SCALE 1:500

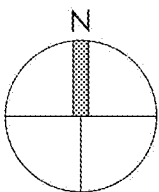

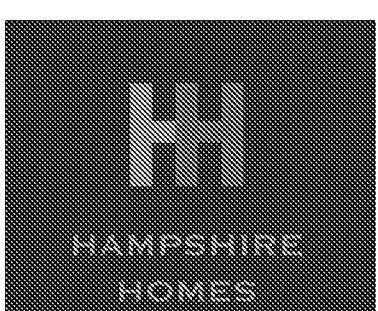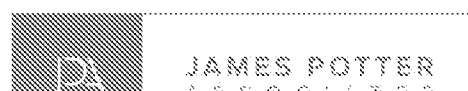	Project	NEW DWELLINGS FONTWELL AVENUE WEST SUSSEX			Drawing	SITE LAYOUT	
	Client	HAMPSHIRE HOMES			Job-Dwg Number	20072-PL-01	Rev. -
	Status	PLANNING					
	Scale	1:500		Sheet Size	A1		
Author	LB	Checked	PW	Date	15/03/2021		
							