


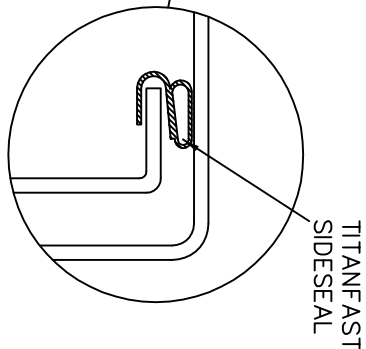
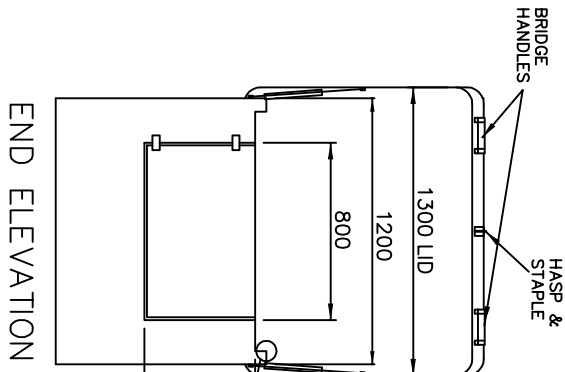
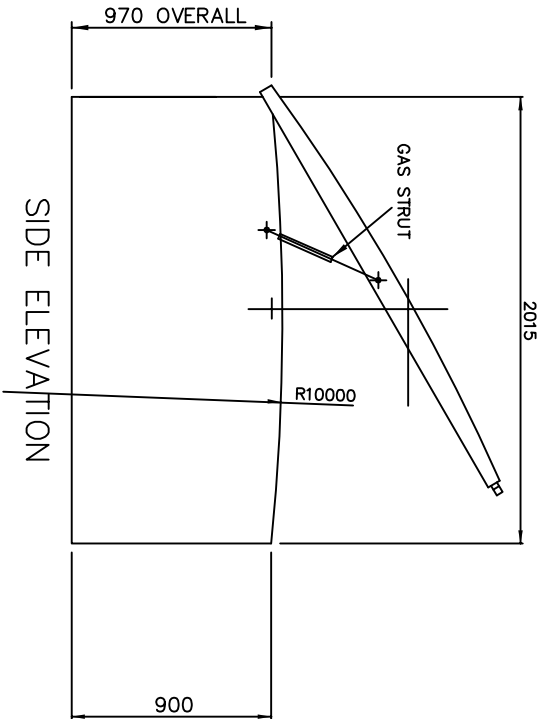
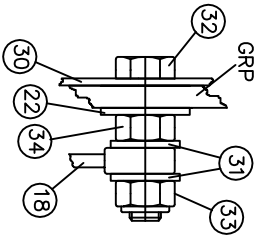
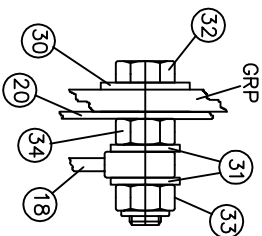


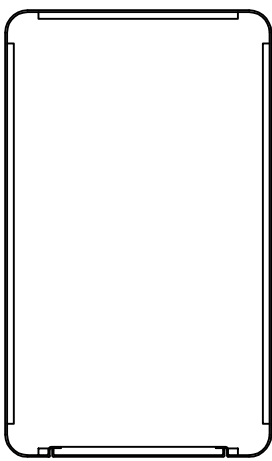

NOTES:
ALL SUFACES WITHOUT
PLYWOOD TO HAVE SOUND
BLOCKING FOAM ATTACHED

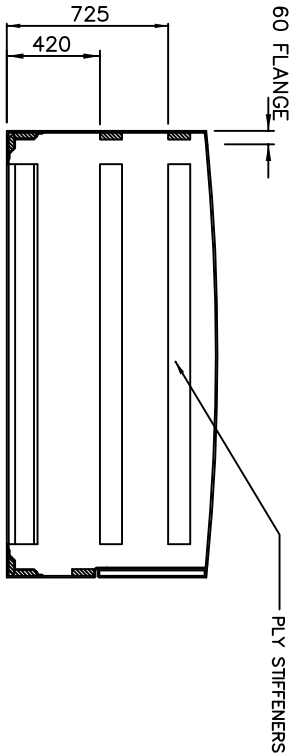

DESIGN	ISSUE	DATE	CHANGE	INITIAL
PD	A	21.4.94	DRAWN FROM 160-060	
	B	19.5.95	AIR DUCT & DOOR STIFFENING ADDED	DCG
	C	18.10.95	EXTRA AIR DUCT ADDED & MOVED TO OTHER END	DCG
	D	28.8.96	MIDDLE BATON MOVED DOWN	DCG
	E	18.11.97	CHANGED TO ASSEMBLY G.A. ONLY	PD
	F	22.9.98	BOLTING ARRANGEMENT ADDED	PD
	G	26.03.04	B & V AMENDMENTS	KDS

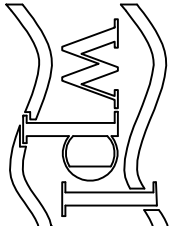

WPL Ltd
Units 1 & 2
Aston Road, Waterlooville
Hampshire
PO7 7UX
TEL: (02392) 242600
FAX: (02392) 242624
e-mail: engineering@wpl-limited.co.uk

SCALE	1:25	DIMS IN	mm	PAPER SIZE	A3
TOLERANCES	+/- 10mm				
MATERIAL	GRP & PLY				
FINISH	DK GREEN 14 C 39				

TITLE	BVC DRAWING NUMBER
EXTRA LARGE KIOSK WITH DOOR ASSEMBLY G.A.	9322-W140-7112-G
DRAWING NUMBER	DD-160-064