


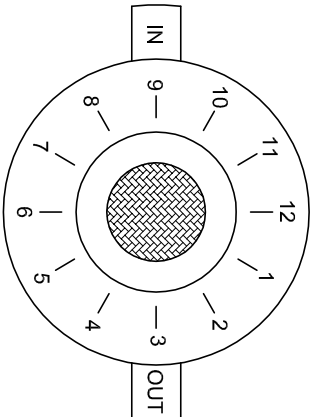


FOR ORIENTATION OF LIDS' HINGES AND
AIR SUPPLY HOSES, PLEASE TICK BOX AND
RETURN TO WPL


HINGES	HOSE DRAW CHAMBER
☐ 12	6
☐ 12	12
☐ 6	6
☐ 6	12

CUSTOMER SIGNATURE
DATE


Estimated dry weight: 2.30 tonnes
Estimated operational weight: 42.6 tonnes

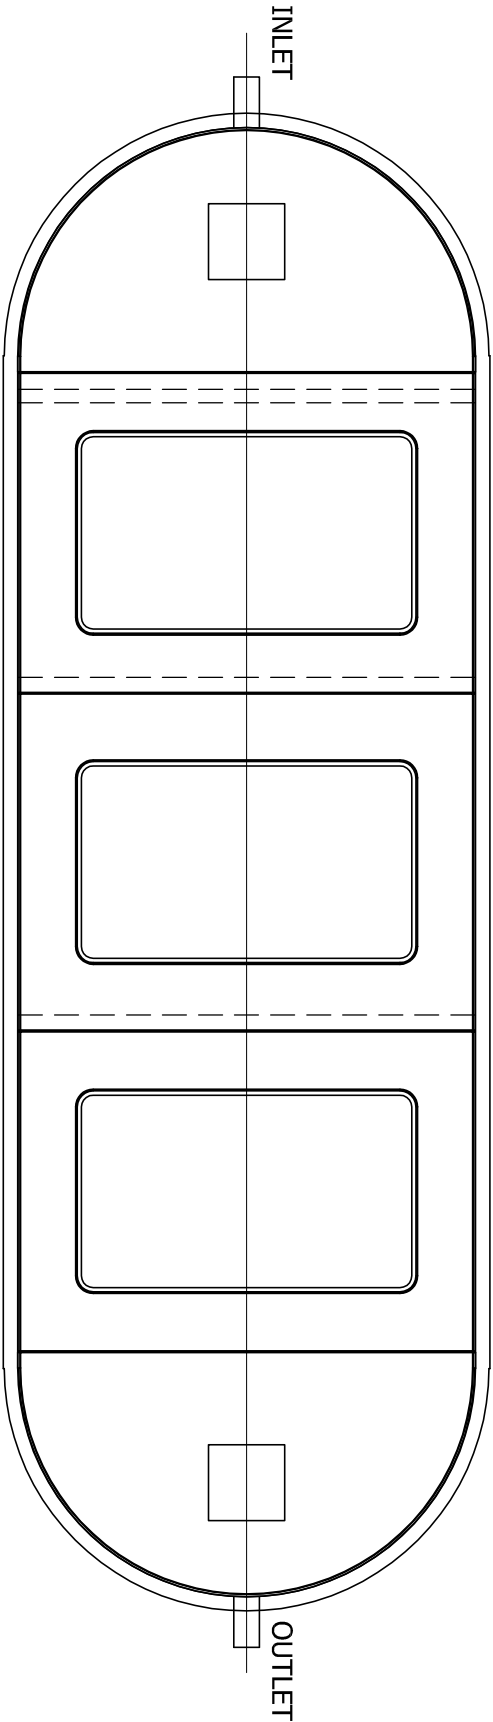

Top view

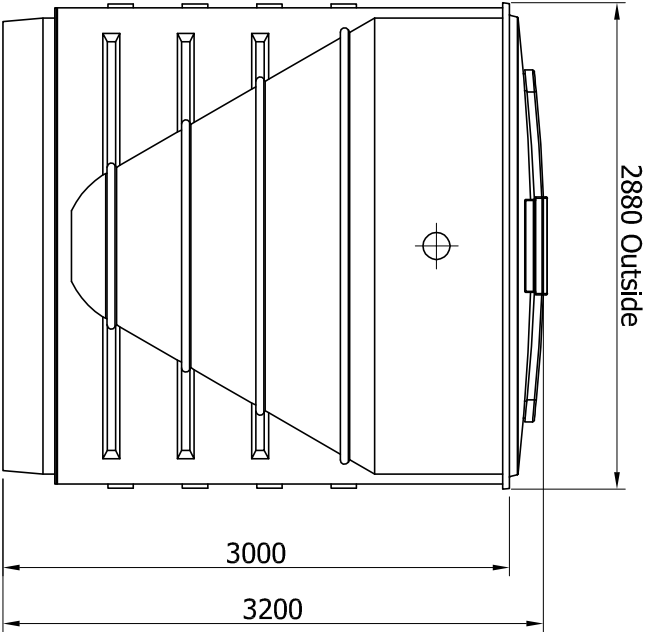

Left side view

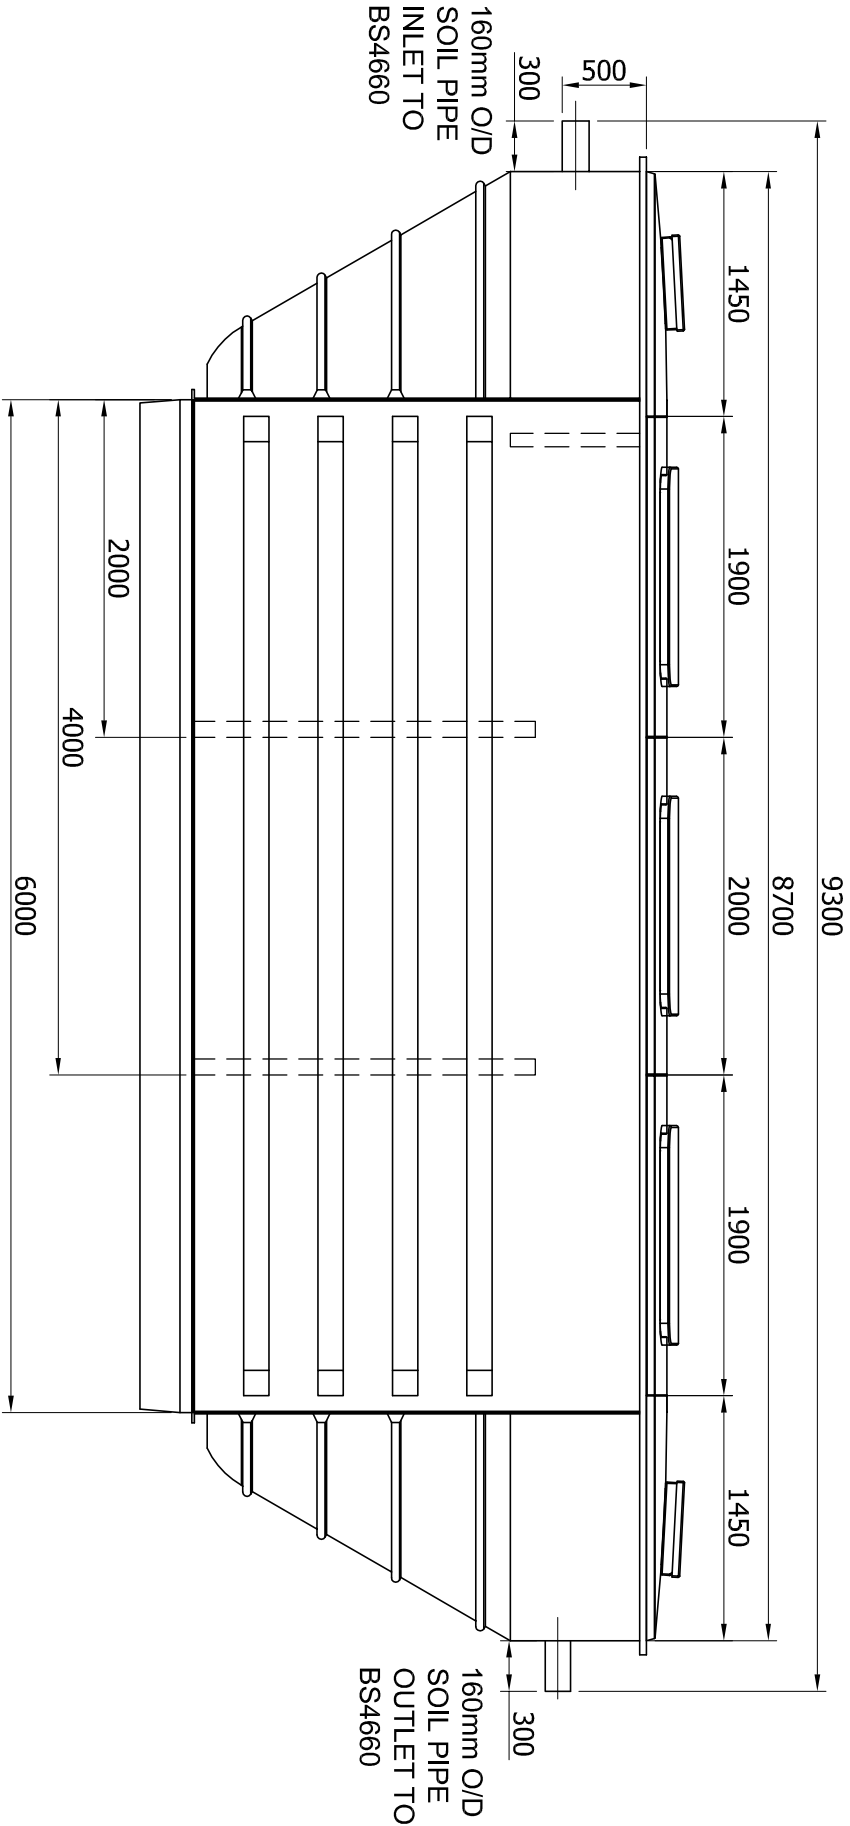


Front view

Issue	A
Date	21.05.2015
Initial	RT



Third angle projection

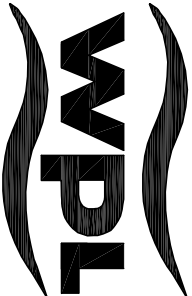

WPL LIMITED

1 & 2 ASTON ROAD
WATERLOOVILLE
HAMPSHIRE
PO7 7UX

TEL : (02392) 242600
FAX: (02392) 242624
e-mail: engineering@wpl.co.uk

© The drawing is the copyright of WPL Ltd

DESIGN	MA
DRAWN	RT
CHECKED	MA
Tolerances	±10mm
Weight	
Material	GRP
Internal finish	
External finish	
Paper size	A3
Dimensions in	mm

Primary 8.70

Scale	Drawing number
N.T.S.	117-0034