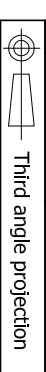


[illegible]

WPL LIMITED


1 & 2 ASTON ROAD  
WATERLOOVILLE  
HAMPSHIRE  
PO7 7UX

TEL: (02392) 242600  
FAX: (02392) 242624  
e-mail: [engineering@wpl.co.uk](mailto:engineering@wpl.co.uk)

|                                            |       |
|--------------------------------------------|-------|
| © This drawing is the copyright of VMA Ltd |       |
| DESIGN                                     | MA    |
| DRAWN                                      | RT    |
| CHECKED                                    | MA    |
| Tolerances                                 | ±10mm |
| Weight                                     |       |
| Material                                   | GRP   |
| Internal finish                            |       |
| External finish                            |       |
| Paper size                                 | A3    |
| Dimensions in                              | mm    |

## Biozone 6.2

|        |                |
|--------|----------------|
| Scale  | Drawing number |
| N.T.S. | 117-0117       |

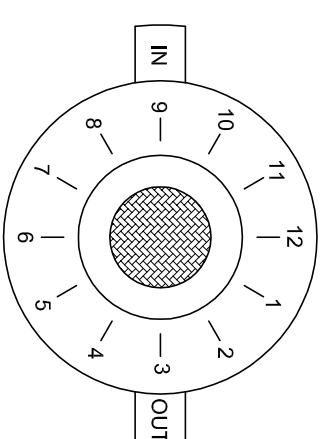


FOR ORIENTATION OF LIDS' HINGES AND AIR SUPPLY HOSES, PLEASE TICK BOX AND RETURN TO WPL

|                          | HINGES | HOSE DRAW CHAMBER |
|--------------------------|--------|-------------------|
| <input type="checkbox"/> | 12     | 6                 |
| <input type="checkbox"/> | 12     | 12                |
| <input type="checkbox"/> | 6      | 6                 |
| <input type="checkbox"/> | 6      | 12                |



CUSTOMER SIGNATURE  
DATE

Estimated dry weight: 5.40 tonnes

Estimated operational weight: 45.1 tonnes

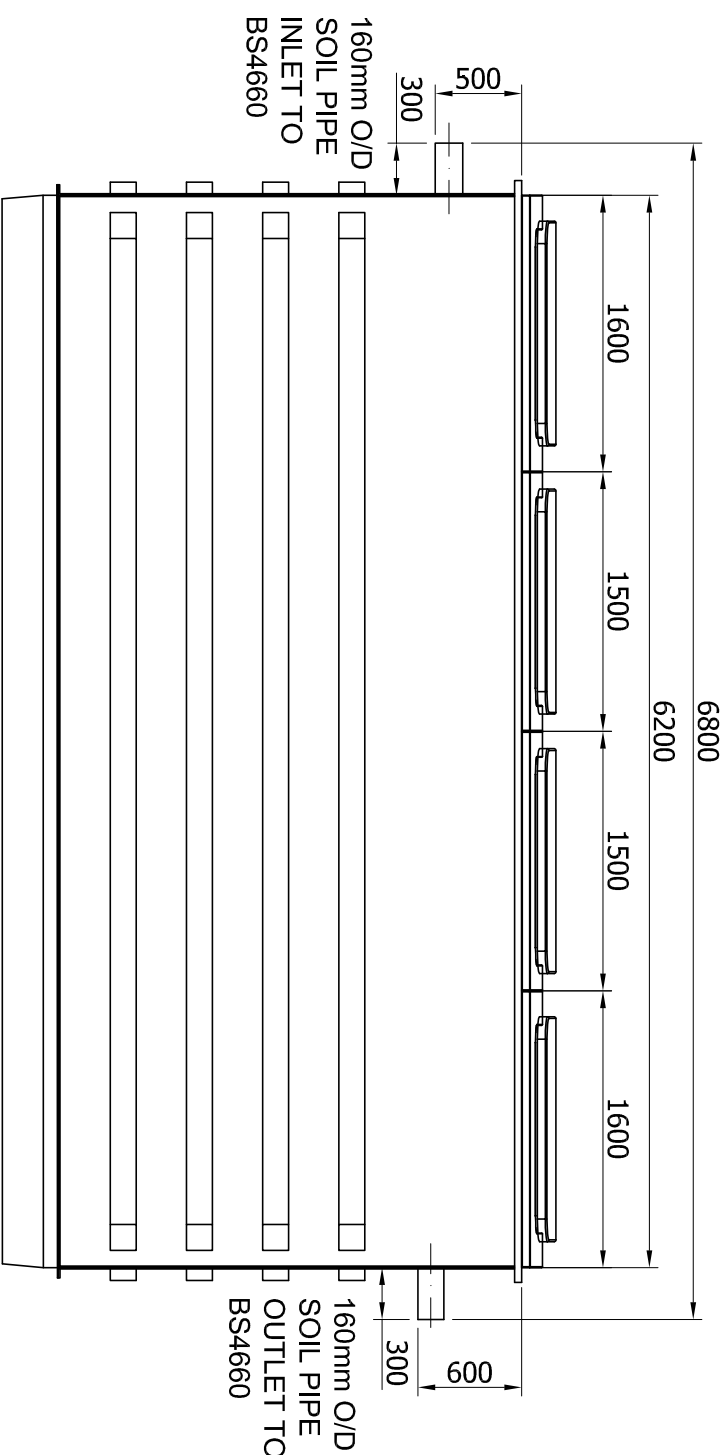

Top view

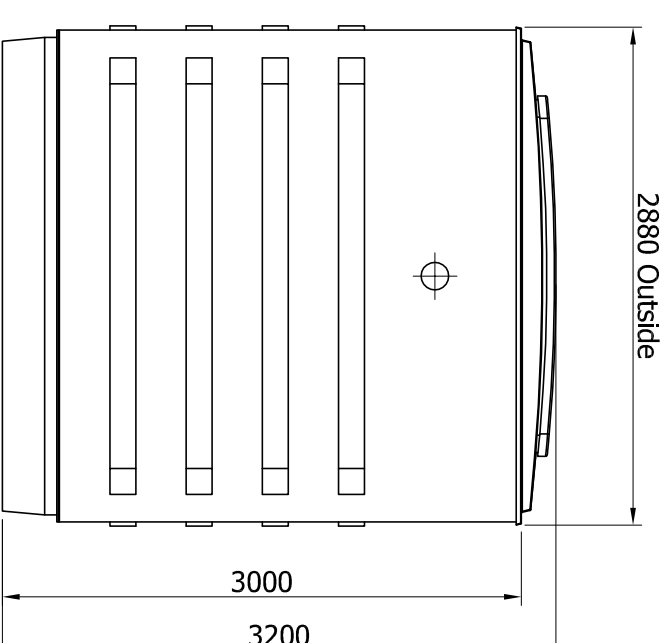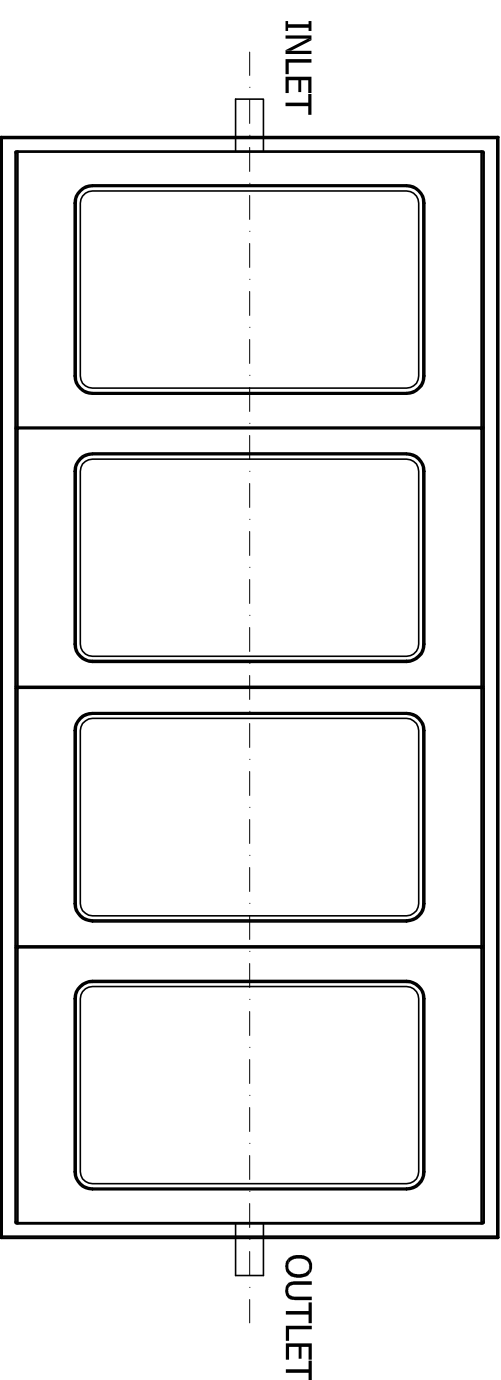

Front view

Right side view