




- Notes:-
1. Where this drawing has been issued in electronic .dwg format it has been done so in good faith. jnpgroup do not take any responsibility for any inaccuracies in the electronic data, which should be checked against the paper (or .pdf) drawing issue. Any apparent discrepancies should be immediately reported to jnpgroup. The electronic .dwg file should not be assumed to be to scale and should not be used for 'overlying', setting out or checking of any third party information. All dimensions should be taken from the paper (or .pdf) version of the drawing. Electronic drawings may contain third party information, jnpgroup take no responsibility for this information, which should be checked against the originators paper drawing(s).
 2. All working dimensions to be checked on site.
 3. Do not scale.
 4. Any discrepancies between drawings of different scales, and between drawings and specification where appropriate to be notified to The Engineer for decision.
 5. Copyright reserved. This drawing may only be used for The Client and location specified in the title block. It may not be copied or disclosed to any third party without the prior written consent of jnpgroup.
 6. This drawing should only be used for construction if the drawing status is "Construction". jnpgroup take no responsibility for construction works undertaken to drawings which are not marked with this status.

Health and Safety Note:
The details on this drawing have been prepared on the assumption that a competent contractor will be carrying out the works. If the contractor(s) considers that there is insufficient Health and Safety information on this drawing, this should immediately be brought to the attention of the designer.

HAZARD IDENTIFICATION BOX		
This table is provided to assist the Principal Contractor to fulfil their obligations under the CDM Regulations 2015		
Construction Hazard	Maintenance / Cleaning Hazard	Demolition / Adaption Hazard

Private or unadopted roads Criteria for Refuse Collection - Extract from Arun District Council Website
Roads must be of sound construction, to a suitable hard surface free of potholes and obstructions.

- The road must be not less than 3 metres wide, with no obstructions from overhanging trees or shrubs etc.
- There must be a minimum of 5.5 metres height clearance with no obstructions from overhanging branches or cables.
- When a through road does not exist, a turning area must exist. A 10.22 metre long vehicle must be able to turn around in 3 manoeuvres or less.

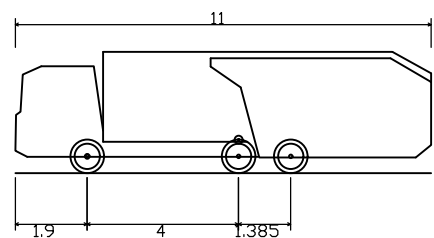

Chichester Refuse Vehicle 11m (6x2 RS chassis)
Overall Length 11.000m
Overall Width 2.530m
Overall Body Height 3.211m
Min Body Ground Clearance 0.416m
Track Width 2.530m
Lock to lock time 4.00s
Wall to Wall Turning Radius 8.500m

Pollards Nursery

Rev.	Date	Amendment	By	Chk.
Status Preliminary				



john newton & partners
jnpgroup
Consulting Engineers
www.jnpgroup.co.uk
Chesham • Brighouse • Leamington Spa • Sheffield • Teesside
Tel: 01494 771221 E-mail: southern@jnpgroup.co.uk

Client	Redrow Homes		
Job	Pollards Nursery Lake Lane Barnham		
Title	Refuse Tracking Layout		
Scale 1:500	@ A1	Date	Oct 2016
Drawn By MV	Eng. Check	Tech. Check	

Drawing No.	C85102-D-172	Rev.	-
-------------	--------------	------	---