


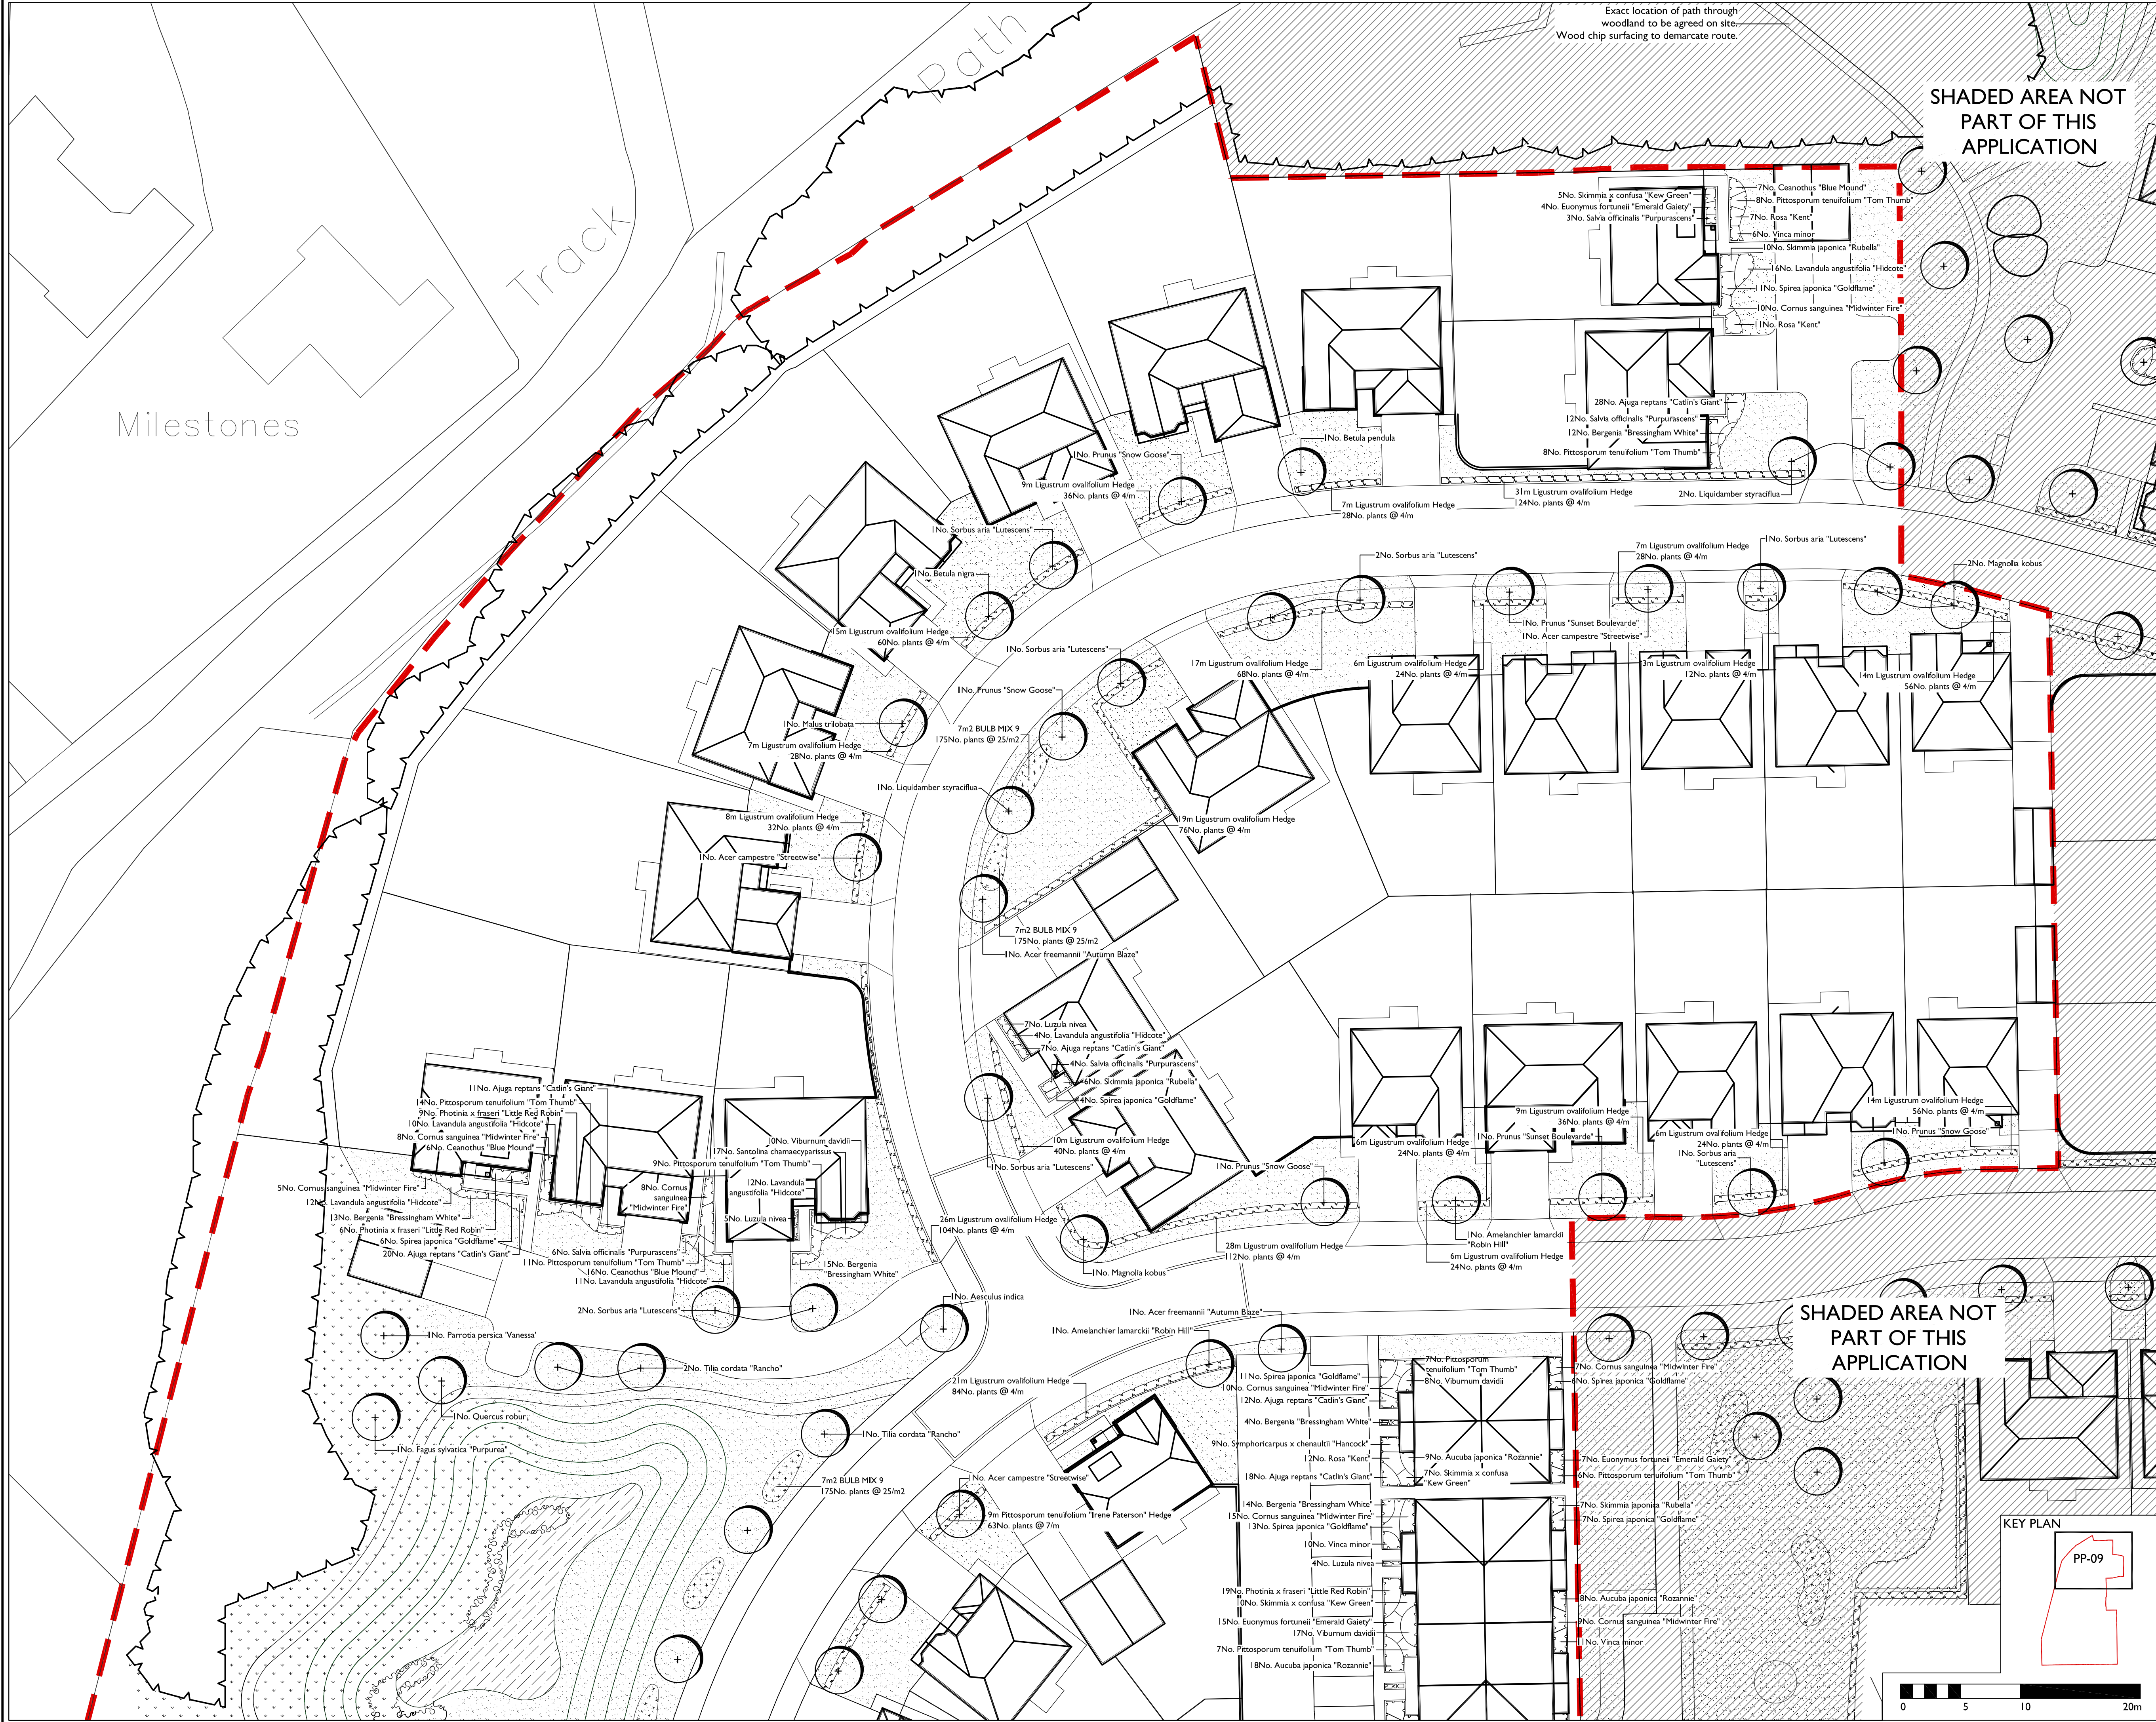

APAL FILE REFERENCE
2600-PP-09-11.dwg

Notes
This drawing is subject to copyright.
This drawing is for Planning purposes only.
Do not construct from this drawing.

LEGEND

- Phase Boundary
- Existing Trees / Tree Groups
- Proposed Tree
- Proposed hedge
- Proposed shrub planting
- Proposed marginal planting
- Proposed grass - amenity seed
- Proposed wildflower meadow
- Proposed naturalised bulb planting in grass

Notes:

- Engineer to confirm foundation details in accordance with practice note 4.2 of the NHBC guide.
- For details on: Levels, services and drainage refer to Engineers drawings.
- Refer 2600-PP-11 for planting schedule and horticultural notes.

North

P2	Updated to latest layout	07/10/16	LM	JH
Rev	Description	Date	Drawn	Checked

Drawing Status

PLANNING

Allen Pyke Associates

Landscape architecture Urban design Environmental planning

The Factory, 2 Acre Road,
Kingston upon Thames,
Surrey KT2 6EF

T 020 8549 3434 F 020 8547 1075
www.allenpyke.co.uk
KINGSTON UPON THAMES • CAMBRIDGE

A registered practice of the Landscape Institute

Client:
Redrow Homes Southern Counties

Project:
**Pollards Nursery, Barnham
Phase 2**

Drawing Title:
**Planting Plan
1 of 3**

Drawing Number:
2600-PP-09

Scale:
1:250@A1

By/Chk:
LM/BB

Date:
28/09/16

Revision:
P2

KEY PLAN

PP-09

0 5 10 20m