


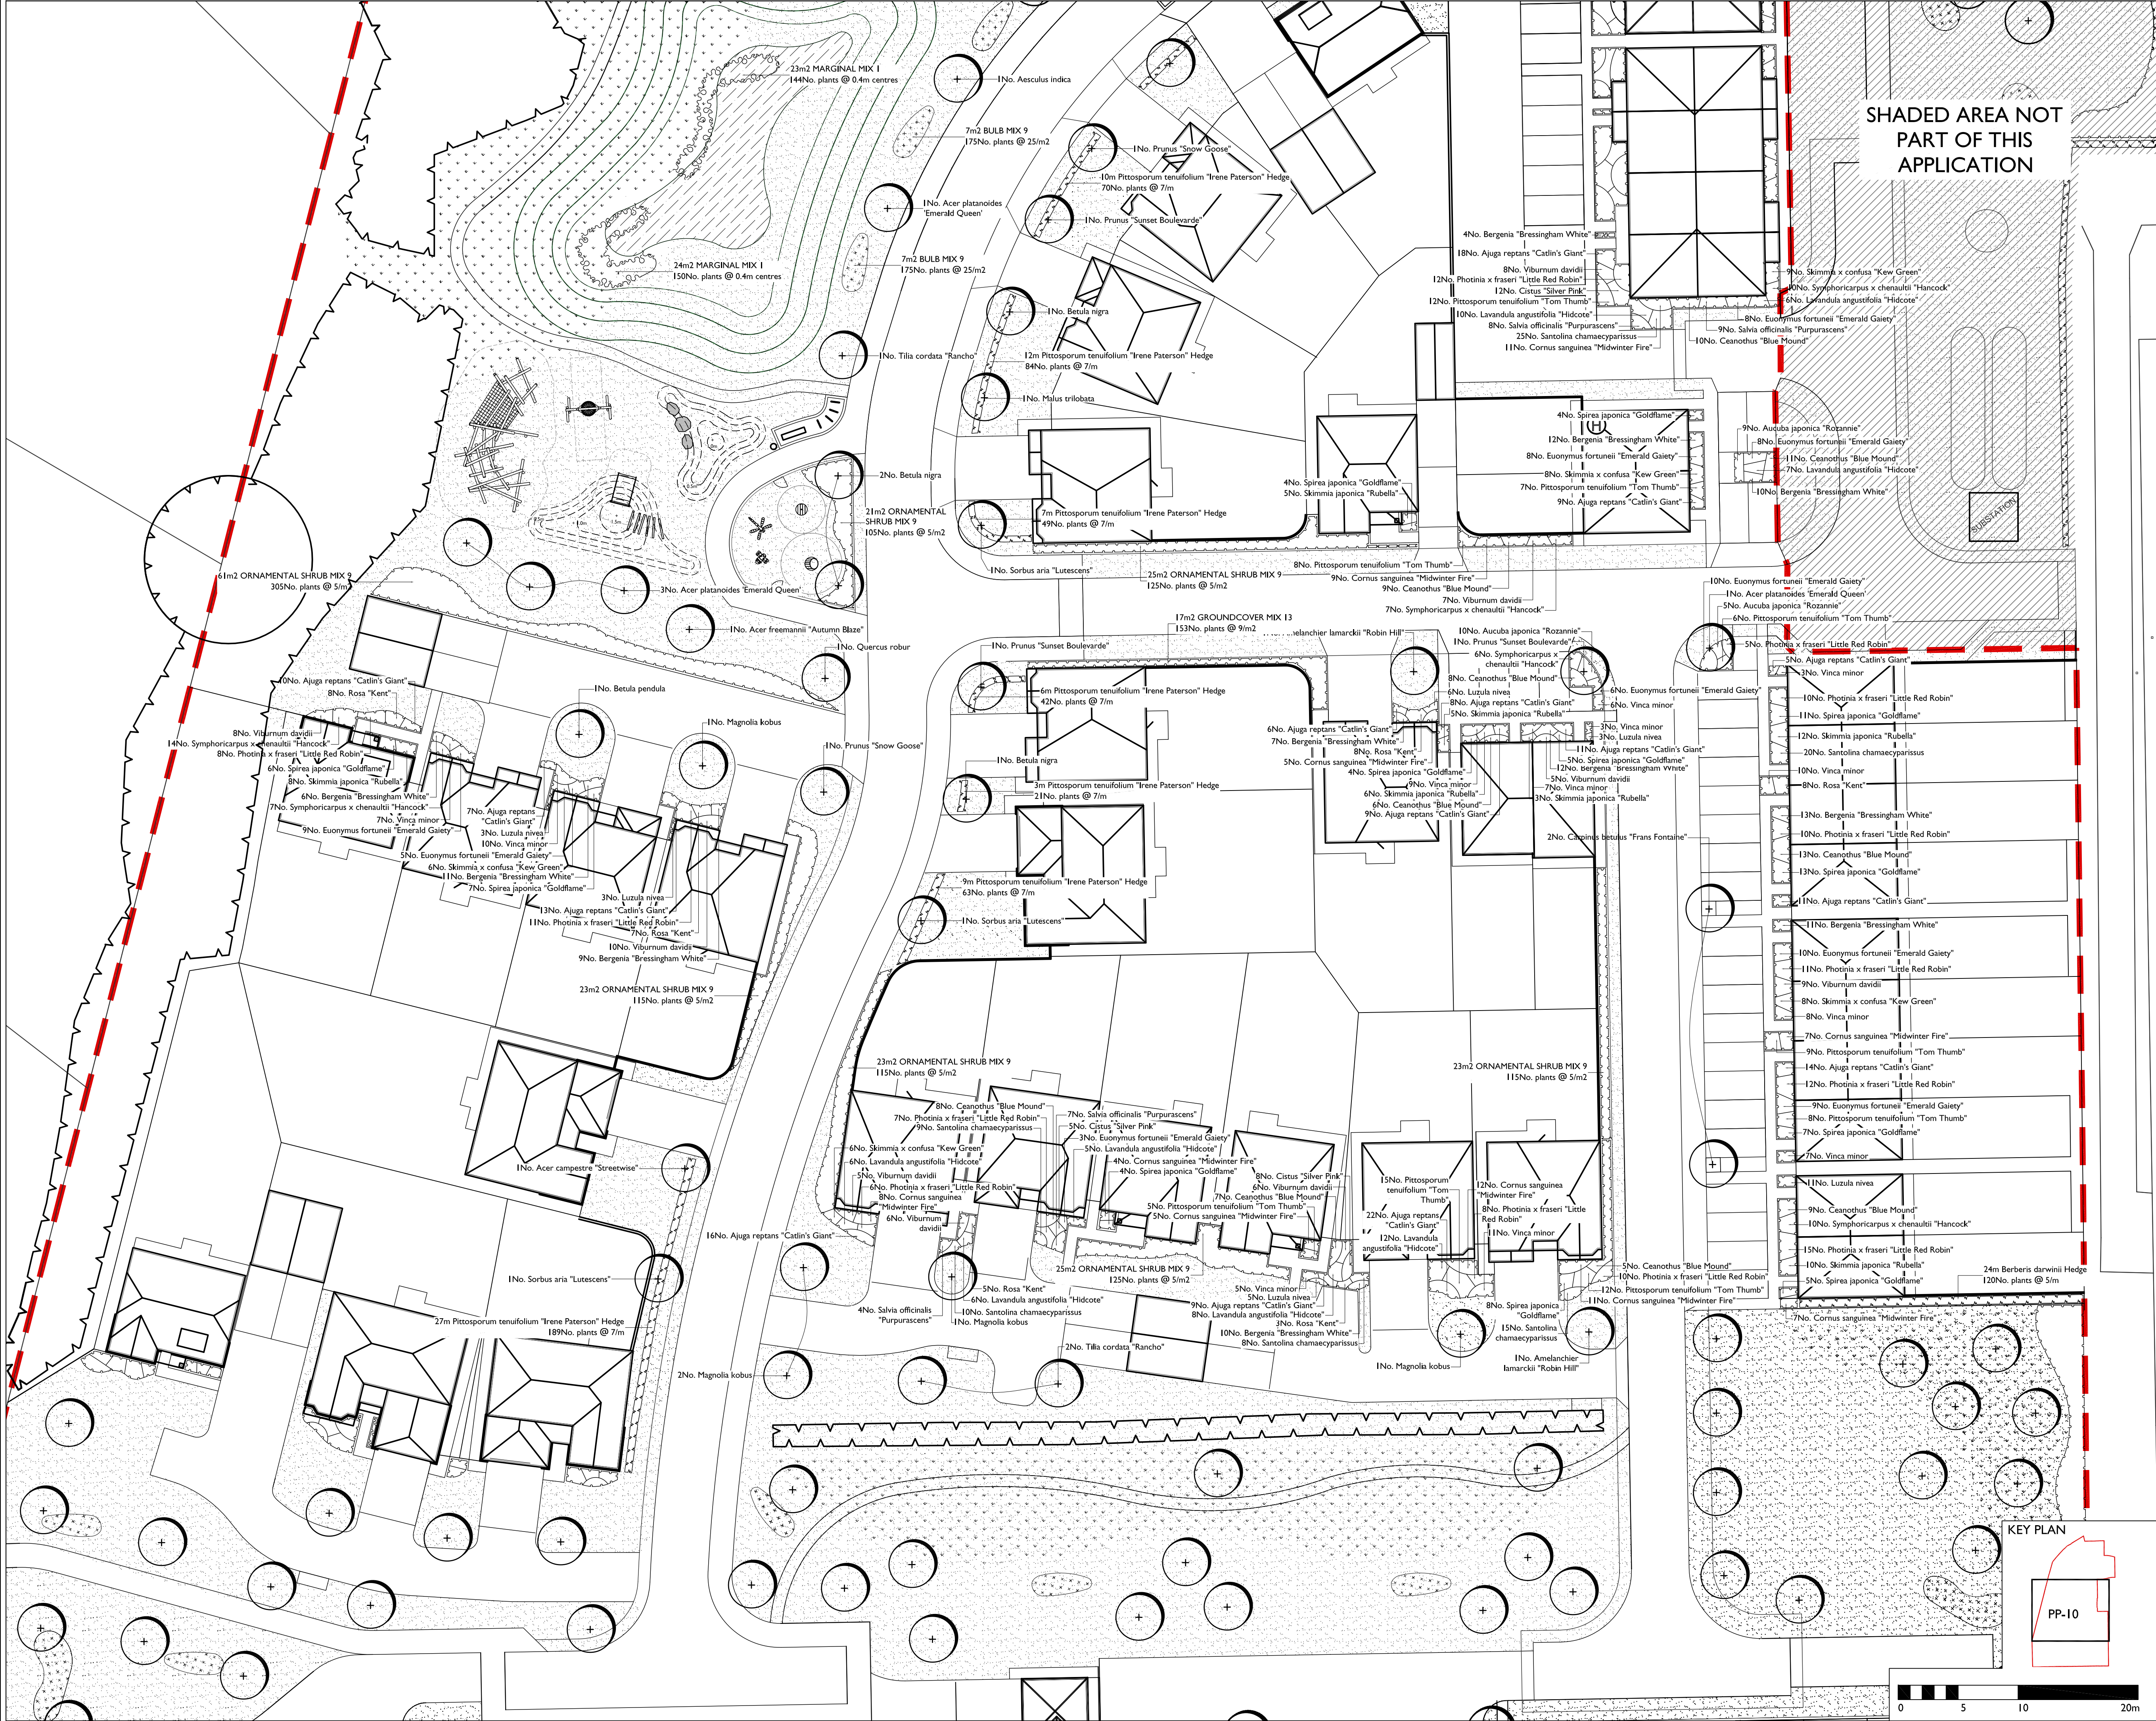

APAL FILE REFERENCE
2600-LA-09-11.dwg

North

Notes

This drawing is subject to copyright.
This drawing is for Planning purposes only.
Do not construct from this drawing.

LEGEND

Phase Boundary

Existing Trees / Tree Groups

Proposed Tree

Proposed hedge

Proposed shrub planting

Proposed marginal planting

Proposed grass - amenity seed

Proposed wildflower meadow

Proposed naturalised bulb planting in grass

Notes

- Engineer to confirm foundation details in accordance with practice note 4.2 of the NHBG guide.
- For details on Levels, services and drainage refer to Engineers drawings.
- Refer 2600-PP-11 for planting schedule and horticultural notes.

P2	Updated to latest layout	07/10/16	LM	JH
Rev	Description	Date	Drawn	Checked
Drawing Status				
PLANNING				
Allen Pyke Associates				
Landscape architecture Urban design Environmental planning				
The Factory, 2 Acre Road, Kingston upon Thames, Surrey KT2 6EF				
T 020 8549 3434 F 020 8547 1075 www.allenpyke.co.uk				
KINGSTON UPON THAMES • CAMBRIDGE				
A registered practice of the Landscape Institute				
Client	Redrow Homes Southern Counties	Scale	1:250@A1	
Project	Pollards Nursery, Barnham	By/Chk	LM/BB	
Phase 2		Date	28/09/16	
Drawing Title	Planting Plan	Date	28/09/16	
2 of 3				
Drawing Number	2600-PP-10	Revision	P2	