


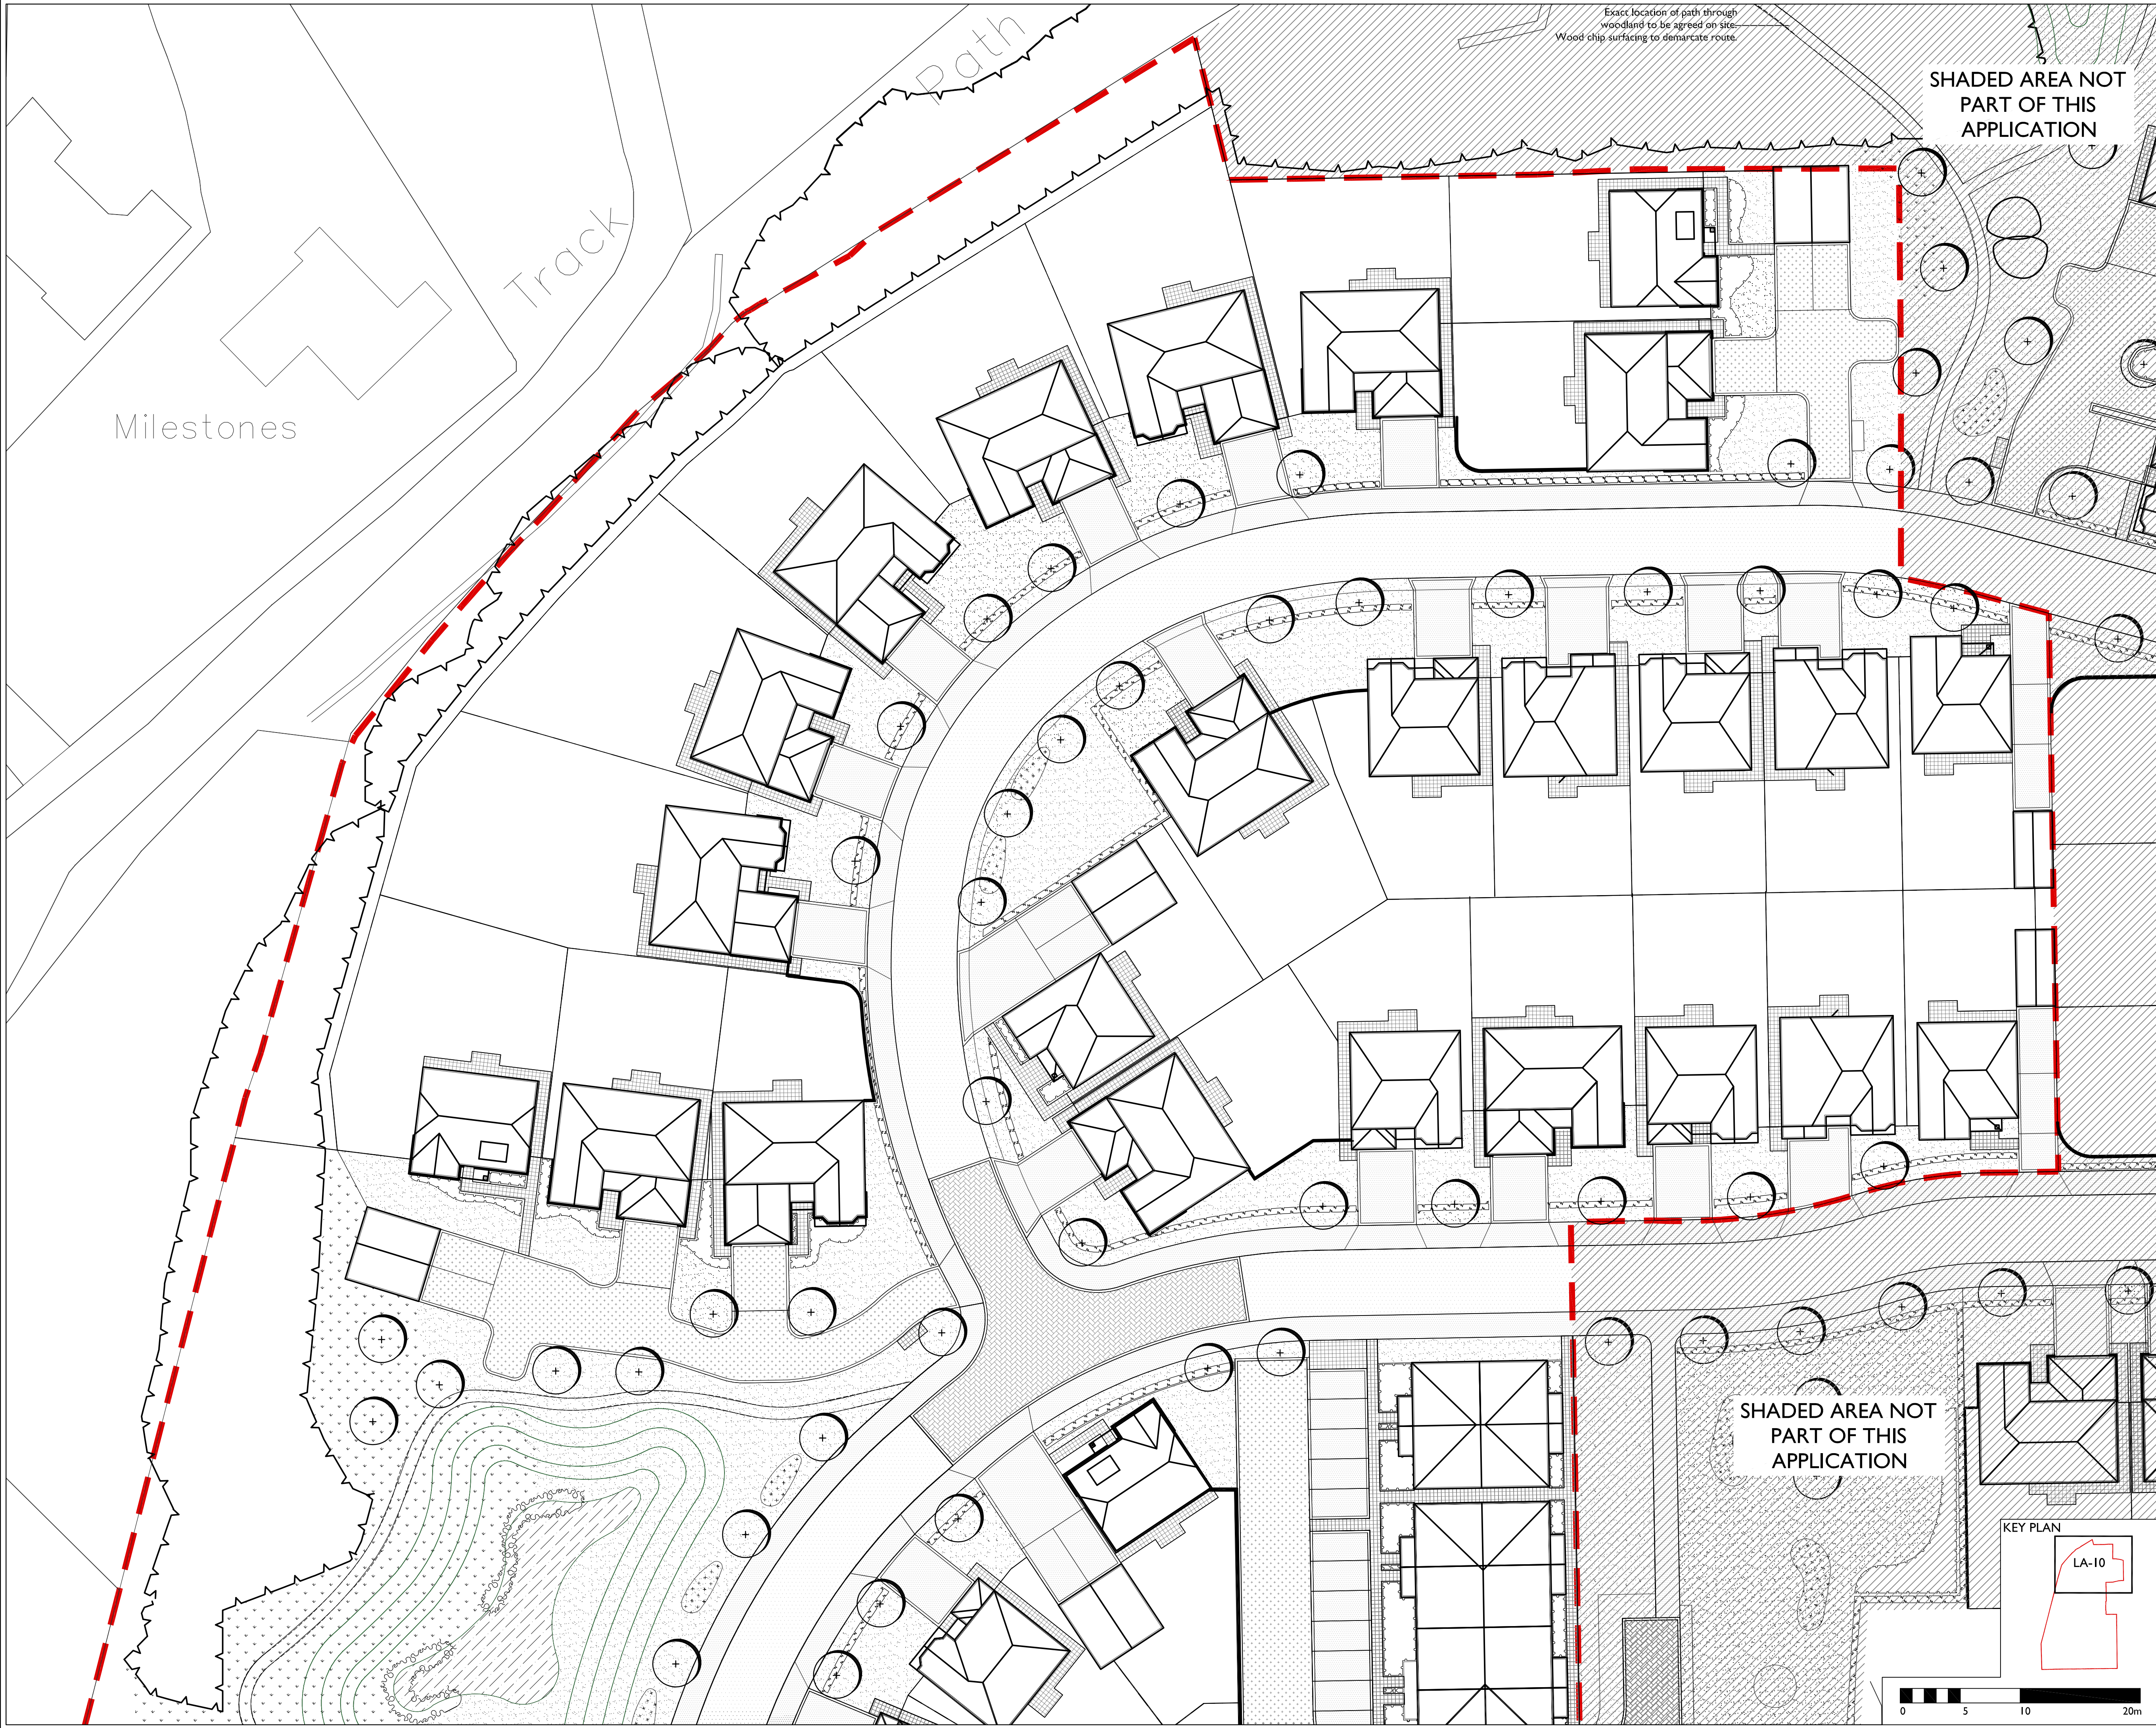

Exact location of path through woodland to be agreed on site.
Wood chip surfacing to demarcate route.

SHADED AREA NOT
PART OF THIS
APPLICATION

SHADED AREA NOT
PART OF THIS
APPLICATION

APAL FILE REFERENCE
2600-LA-10-12.dwg

Notes
This drawing is subject to copyright.
This drawing is for Planning purposes only.
Do not construct from this drawing.

LEGEND

- Phase 2 Boundary
- Existing Trees / Tree Groups
- Proposed standard tree
- Proposed hedge
- Proposed shrub planting
- Proposed marginal planting
- Proposed grass - amenity seed
- Proposed wildflower meadow
- Proposed naturalised bulb planting
- Tarmac Road with Concrete BS Kerb with 125mm upstand
- Tarmac Footpath with Concrete Pin kerb laid flush
- Parking Bays- Tarmac framed with double row of Tegula setts - Colour: Traditional
- Shared Private Drives - Tarmac framed with double row of Tegula setts - Colour: Pennant Grey
- Private Drives - Tarmac framed with soldier course block paved edging, Colour: Traditional
- Homezones - Block paving, laying pattern herringbone, Colour: Traditional
- Private Paths - Flag Paving, Size: 450x450mm, Finish: Riven, Colour: Buff
- 1.8m high Closeboard fence
- 1.8m high Brick wall - to Architects detail

Notes:

- All products similar or approved.
- Engineer to confirm foundation details in accordance with practice note 4.2 of the NHBC guide.
- For details on: Levels, services and drainage refer to Engineers drawings.
- To be read in conjunction with: 2600-PP-10-12 Planting Plans

P2	Updated to latest layout	07/10/16	LM	JH
Rev	Description	Date	Drawn	Checked

Drawing Status

PLANNING

Allen Pyke Associates

Landscape architecture Urban design Environmental planning

The Factory, 2 Acre Road,
Kingston upon Thames,
Surrey KT2 6EF

T 020 8549 3434 F 020 8547 1075
www.allenpyke.co.uk
KINGSTON UPON THAMES • CAMBRIDGE

A registered practice of the Landscape Institute

Client: Redrow Homes Southern Counties Scale: 1:250@A1

Project: Pollards Nursery, Barnham By/Chk: LM/BB

Phase 2

Drawing Title: General Arrangement Plan Date: 23/09/16

I of 3

Drawing Number: 2600-LA-10 Revision: P2

KEY PLAN

LA-10

0 5 10 20m

