




APAL FILE REFERENCE
2600-LA-10-12.dwg

Notes

This drawing is subject to copyright.
This drawing is for Planning purposes only.
Do not construct from this drawing.

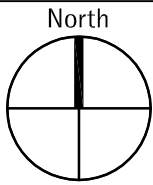

LEGEND

- Phase 2 Boundary
- Existing Trees / Tree Groups
- Proposed standard tree
- Proposed hedge
- Proposed shrub planting
- Proposed grass - amenity seed
- Proposed wildflower meadow
- Proposed naturalised bulb planting
- Tree Pits surface finished with 1.2m² of Resin bound surfacing
- Tarmac Road with Concrete BS Kerb with 125mm upstand
- Tarmac Footpath with Concrete Pin kerb laid flush
- Parking Bays- Tarmac framed with double row of Tegula setts - Colour: Traditional
- Shared Private Drives - Tarmac framed with double row of Tegula setts - Colour: Pennant Grey
- Private Drives - Tarmac framed with soldier course block paved edging, Colour: Traditional
- Homezones - Block paving, laying pattern herringbone, Colour: Traditional
- Private Paths - Flag Paving, Size: 450x450mm, Finish: Riven, Colour: Buff
- 1.8m high Closeboard fence
- 1.8m high Brick wall - to Architects detail

Notes:

- All products similar or approved.
- Engineer to confirm foundation details in accordance with practice note 4.2 of the NHBG guide.
- For details on Levels, services and drainage refer to Engineers drawings.
- To be read in conjunction with: 2600-PP-10-12 Planting Plans

P2	Updated to latest layout	07/10/16	LM	JH
Rev	Description	Date	Drawn	Checked

Drawing Status
PLANNING

Allen Pyke Associates
Landscape architecture Urban design Environmental planning

The Factory, 2 Acre Road,
Kingston upon Thames,
Surrey KT2 6EF

T 020 8549 3434 F 020 8547 1075
www.allenpyke.co.uk
KINGSTON UPON THAMES • CAMBRIDGE



A registered practice of the Landscape Institute

Client: Redrow Homes Southern Counties Scale: 1:250@A1

Project: Pollards Nursery, Barnham By/Chk: LM/BB

Drawing Title: General Arrangement Plan Date: 23/09/16
3 of 3

Drawing Number: 2600-LA-12 Revision: P2

KEY PLAN

