



SIDE ELEVATION



FRONT ELEVATION




REAR ELEVATION



SIDE ELEVATION

PLOTS: 1H, 60, 62, 65, 74H, 90H, 91H, 93H & 95

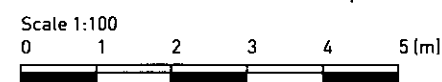

POLLARDS NURSERY, BARNHAM - HENLEY - ELEVATIONS

Pegasus
Design