




FRONT ELEVATION



SIDE ELEVATION



REAR ELEVATION

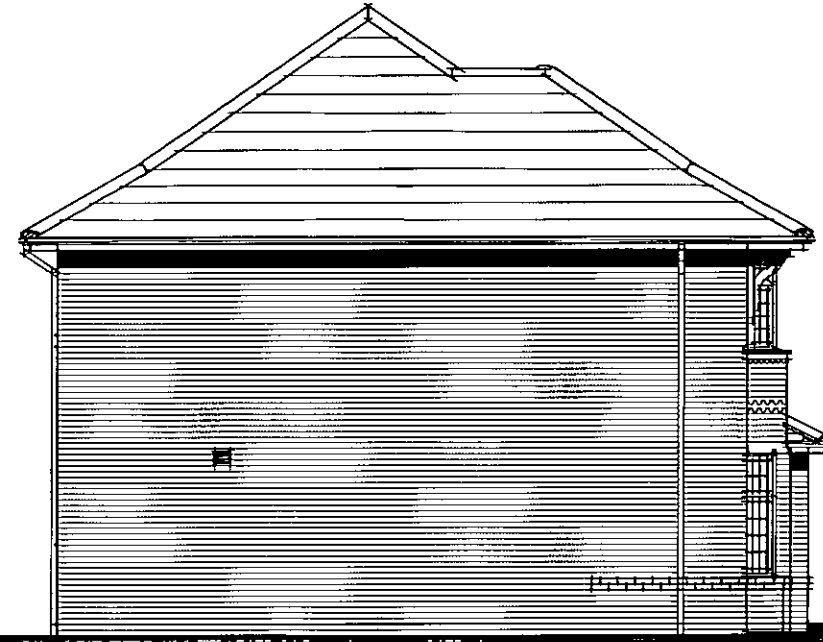

SIDE ELEVATION

Scale 1:100
0 1 2 3 4 5 (m)

PLOTS: 14H, 48H, 56H, 69H & 103H

POLLARDS NURSERY, BARNHAM - OXFORD SP - ELEVATIONS

Pegasus
Design