




FRONT ELEVATION




SIDE ELEVATION



REAR ELEVATION

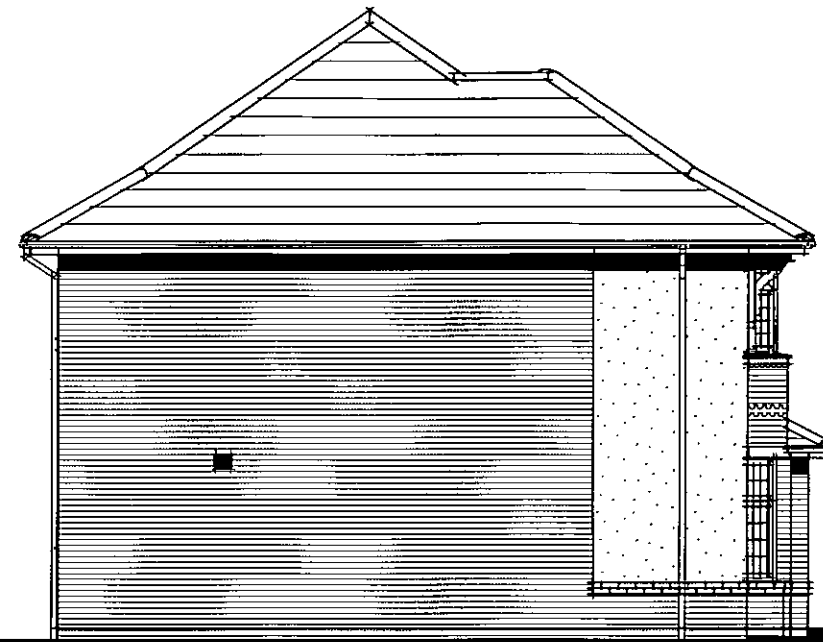

SIDE ELEVATION

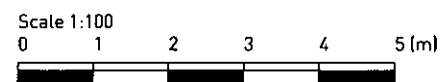

PLOTS: 4H, 7, 13H, 77H, 79H, 83H, 85H, 99H & 107

POLLARDS NURSERY, BARNHAM - OXFORD SP - FLOOR PLANS (with RENDER)

Pegasus
Design