



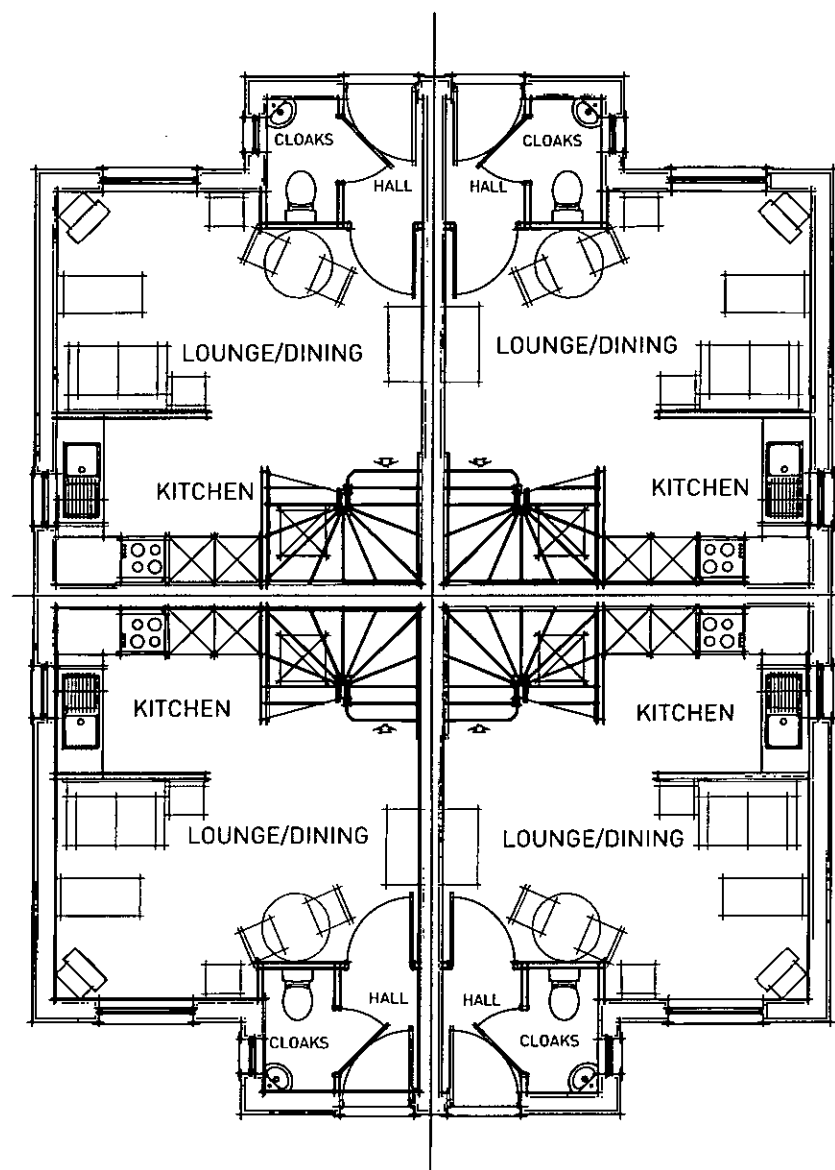

GROUND FLOOR

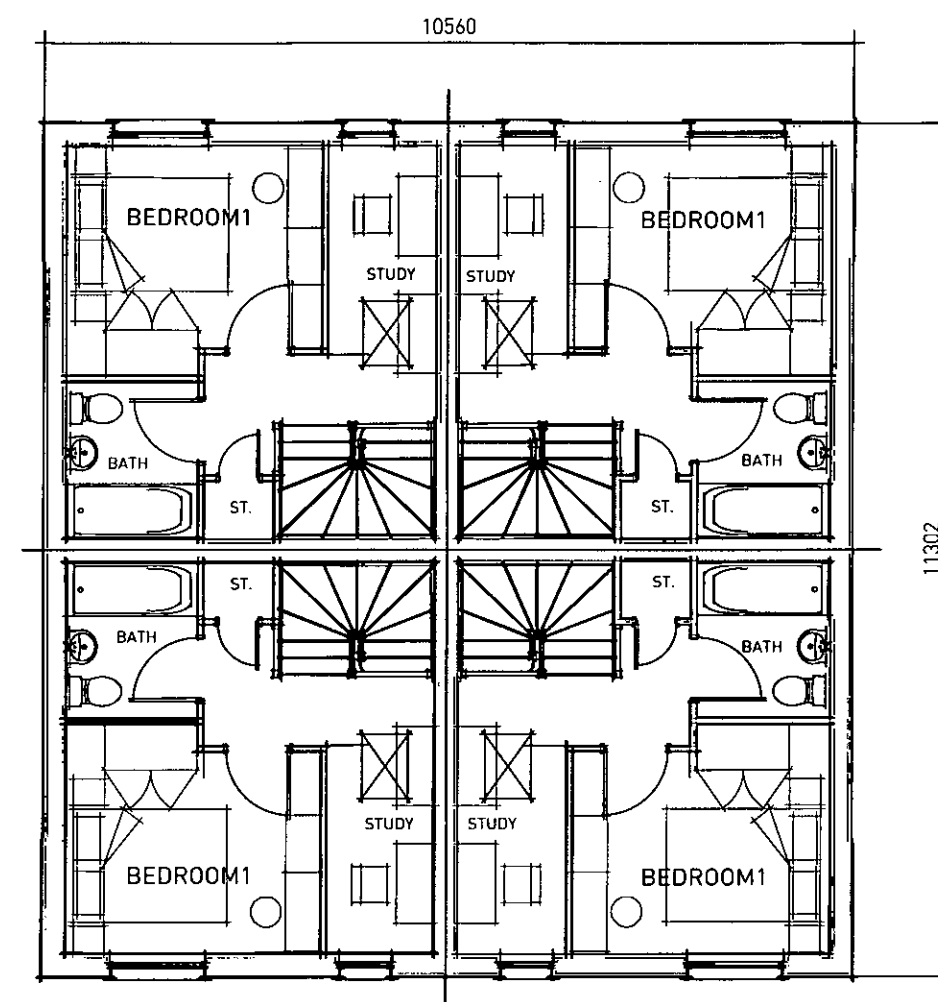

FIRST FLOOR

PLOTS: 27-30

Scale 1:100
0 1 2 3 4 5 (m)

POLLARDS NURSERY, BARNHAM - SP2 4No. UNITS - FLOOR PLANS

Pegasus
Design