


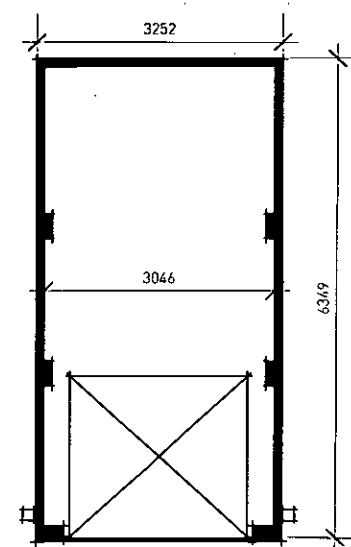


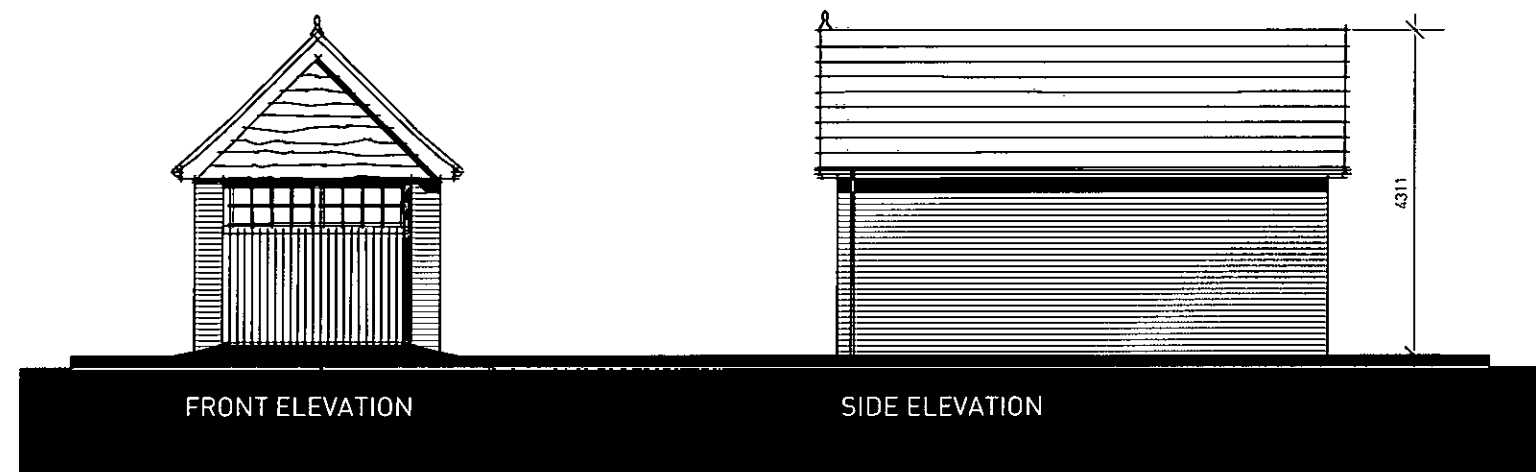

PLAN - SINGLE

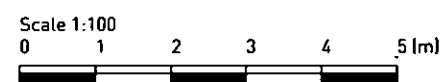

POLLARDS NURSERY, BARNHAM - GARAGE - ELEVATIONS AND FLOOR PLANS

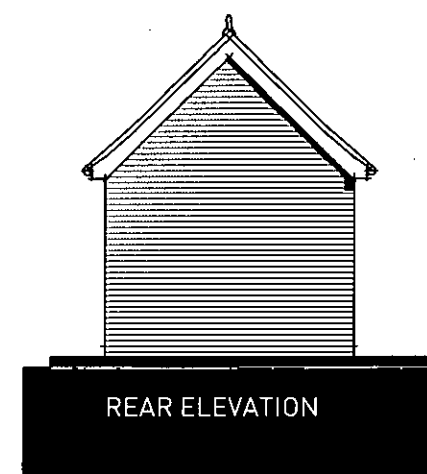