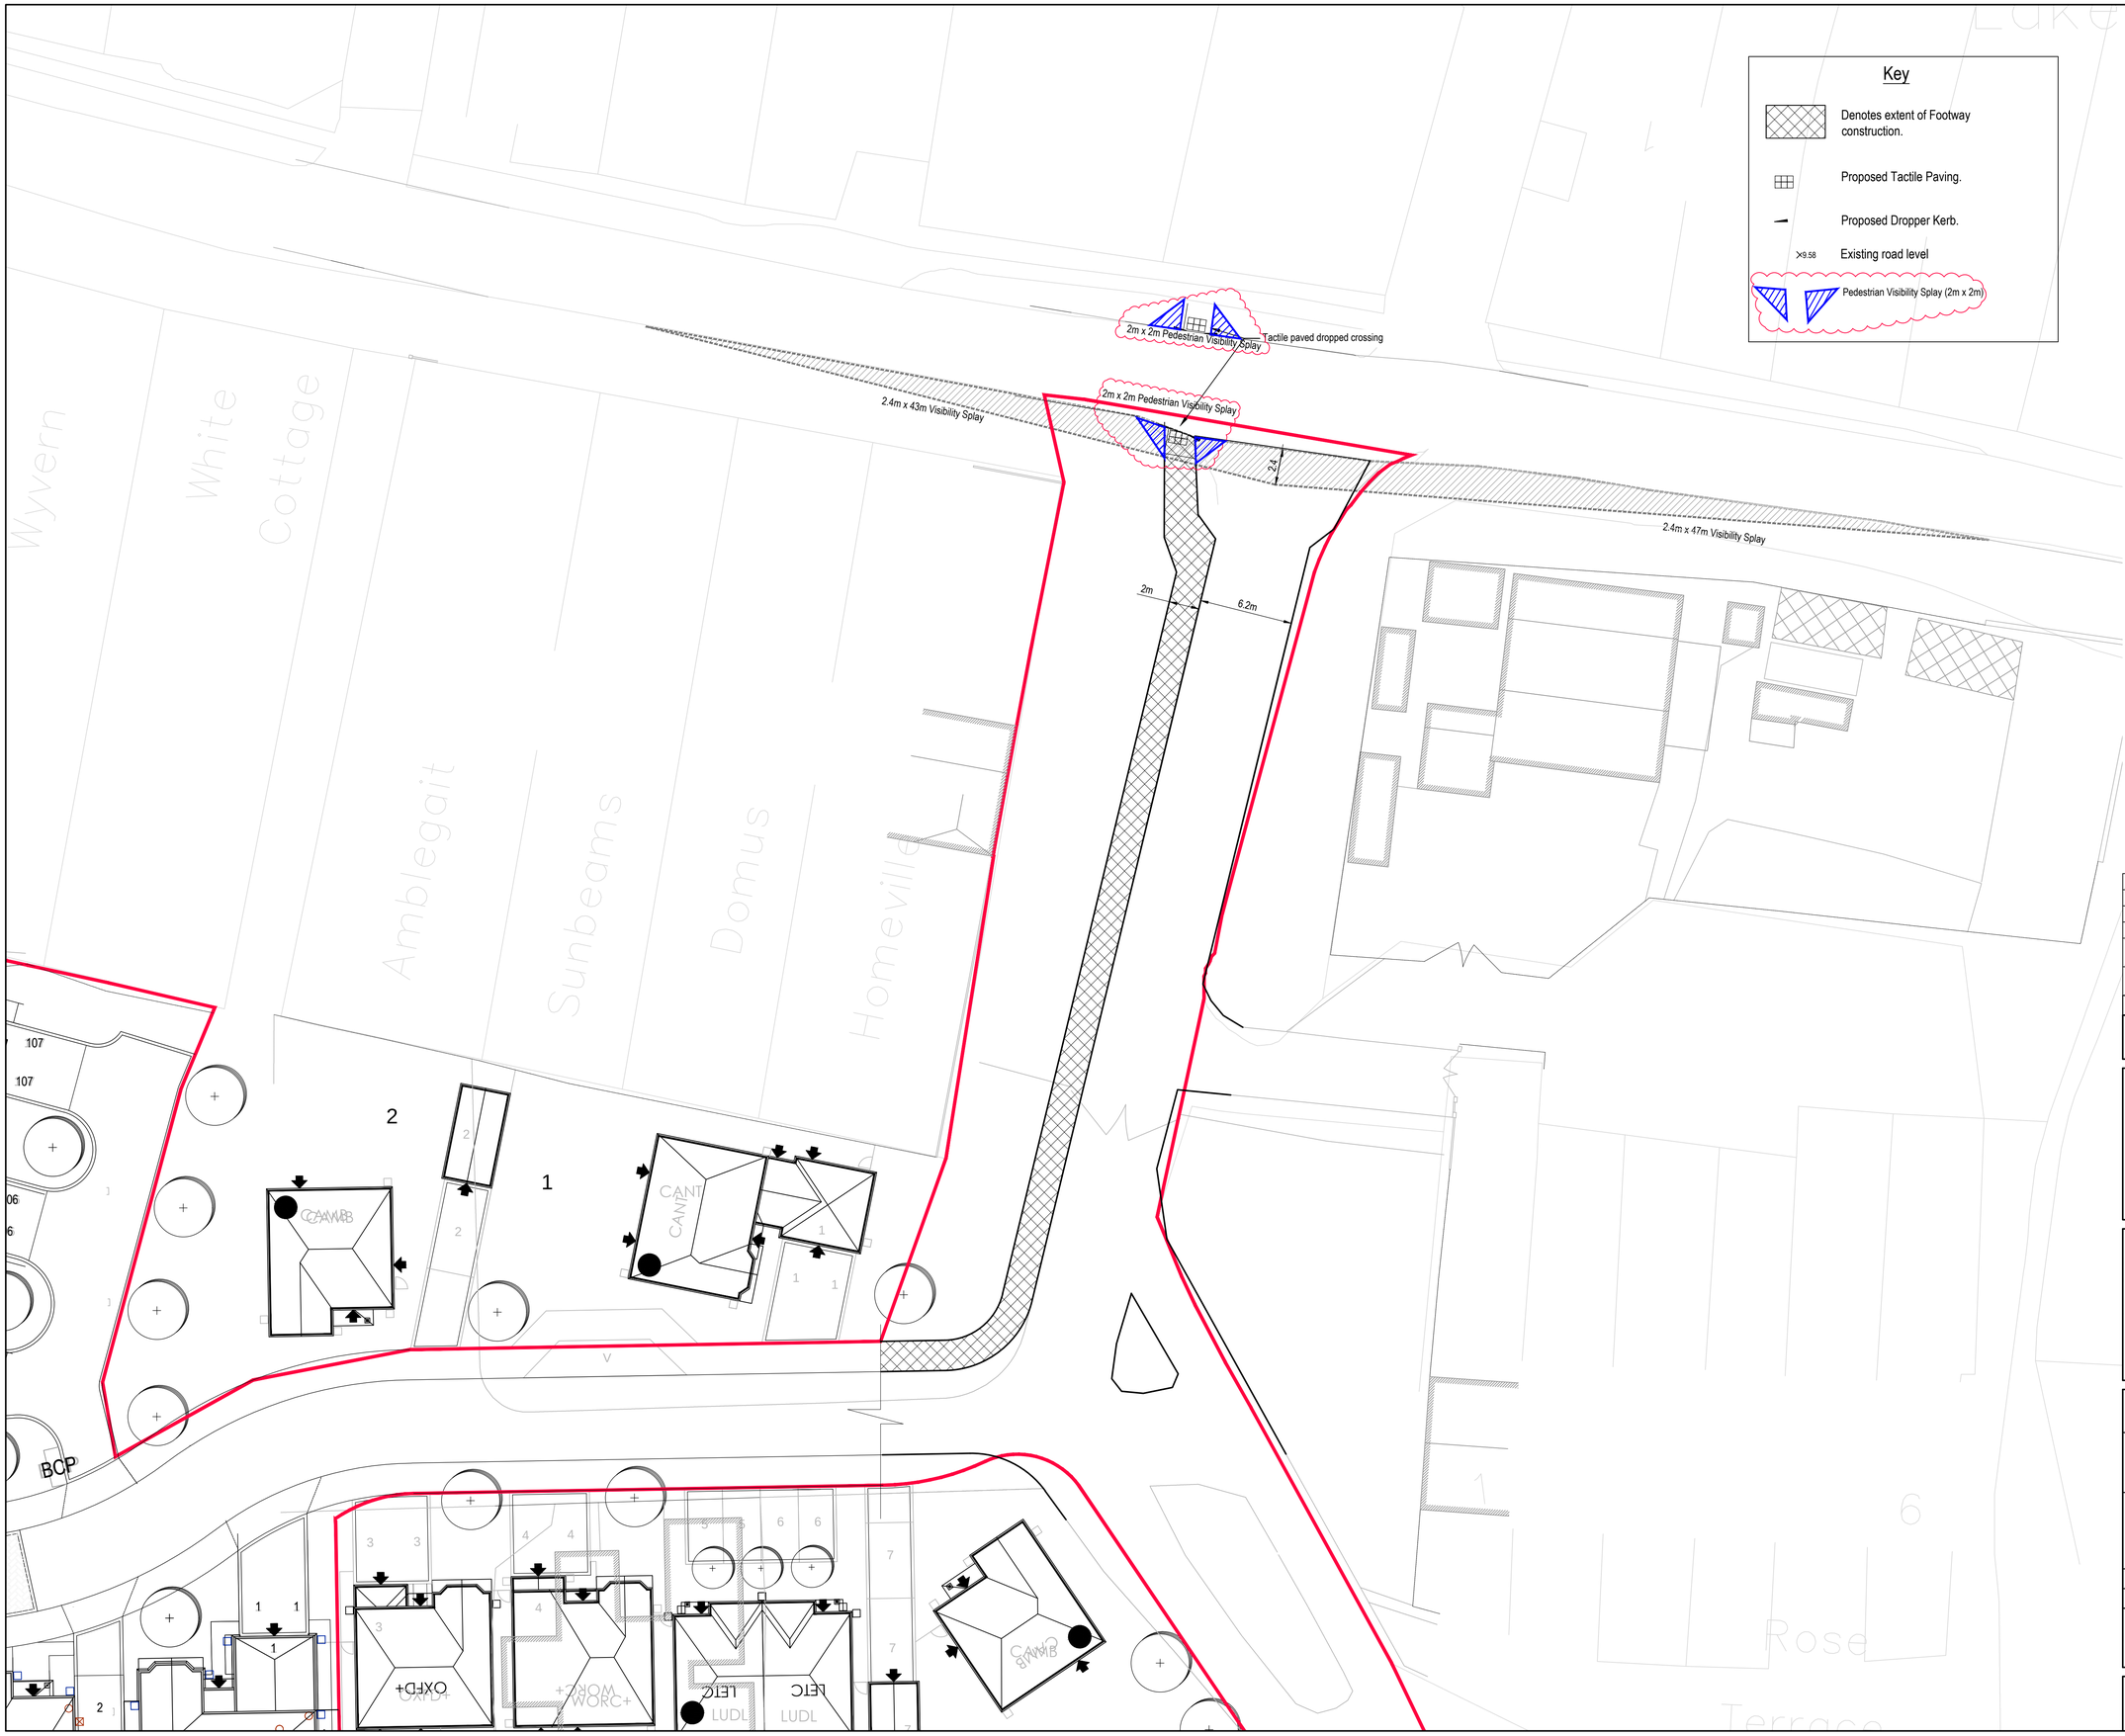


Notes:-

1. Where this drawing has been issued in electronic .dwg format it has been done so in good faith. jnpgroup do not take any responsibility for any inaccuracies in the electronic data, which should be checked against the paper (or .pdf) drawing issue. Any apparent discrepancies should be immediately reported to jnpgroup. The electronic .dwg file should not be assumed to be to scale and should not be used for 'overlaying', setting out or checking of any third party information. All dimensions should be taken from the paper (or .pdf) version of the drawing. Electronic drawings may contain third party information. jnpgroup take no responsibility for this information, which should be checked against the originators paper drawing(s).
2. All working dimensions to be checked on site.
3. Do not scale.
4. Any discrepancies between drawings of different scales, and between drawings and specification where appropriate to be notified to The Engineer for decision.
5. Copyright reserved. This drawing may only be used for The Client and location specified in the title block. It may not be copied or disclosed to any third party without the prior written consent of jnpgroup.
6. This drawing should only be used for construction if the drawing status is "Construction". jnpgroup take no responsibility for construction works undertaken to drawings which are not marked with this status.

Health and Safety Note:
The details on this drawing have been prepared on the assumption that a competent contractor will be carrying out the works. If the contractor(s) considers that there is insufficient Health and Safety information on this drawing, this should immediately be brought to the attention of the designer.

Rev.	Date	Amendment	By	Chk.
B	28.04.17	Added a 2m x 2m pedestrian visibility splay as clouded.	HS	EE
A	27.03.17	Updated road and path layout to latest Site Access Overlay received 24.03.17	HS	EE

Status: Tender

REDROW HOMES

john newton & partners
jnpgroup
Consulting Engineers
www.jnpgroup.co.uk
Chesham • Brighouse • Hartlepool • Leamington Spa • Sheffield
Tel: 01494 771221 E-mail: chesham@jnpgroup.co.uk

Client: Redrow Homes

Job: Pollards Nursery
Lake Lane
Barnham

Title: Site Access
Junction with Lake Lane

Scale 1:200 @ A1 | Date November 2015

Drawn By LB | Eng. Check MV | Tech. Check MV

Accredited Contractor Reg: 66479 Supplier No. 000026

Drawing No. C85102-D-128

Rev. B

QA Ref: QD/159 Rev B

ARUN DISTRICT COUNCIL BN/51/16/RES