



Legend

H 01

Tree and Shrub Numbers.

Tree Root Protection Areas

Tree Root Protection Areas calculated and specified in accordance with BS 5837:2012 - 'Trees in Relation to Design, Demolition and Construction - Recommendations'.

Category B Trees

Trees of Moderate Quality and Value.

Category C Trees

Trees of Low Quality and Value.

Category C Shrubs

Shrubs of Low Quality and Value.

Category C Hedgerow

Hedgerow of Low Quality and Value.

Tree Group Line

Trees belonging to the same group.

Site Boundary.

Notes: The original of this drawing was produced in colour - a monochrome copy should not be relied upon.

Habitat areas are indicative and for information only - please do not scale from this drawing.

PLANNING ISSUE

Rev	Description	Date	Initials
00	Planning Issue	14.01.20	WM

**LIZARD**
Landscape Design and Ecology

The Old Bank, 34 South Street, Tarring, Worthing, West Sussex, BN14 7LH
T. 01903 216033 E. lizardlandscape@btconnect.com W. lizardlandscapeology.com


Client
Stonehurst Properties Ltd.

Project Title and Location
Land East of Chantry Mead, Barnham

Drawing Title
Tree Constraints Plan

Scale	Drawn	Approved	Date
1:200 @A1	WM	GS	14/01/2020

Drawing No	Revision
LLD1880-ARB-DWG-001	00

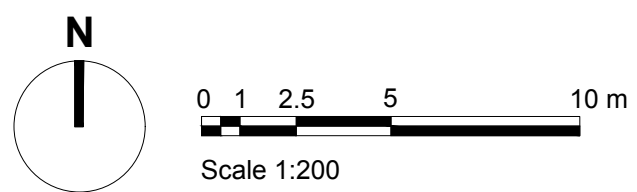

Tree Constraints Plan

Land East of Chantry Mead, Downview Road, Barnham, Bognor Regis