




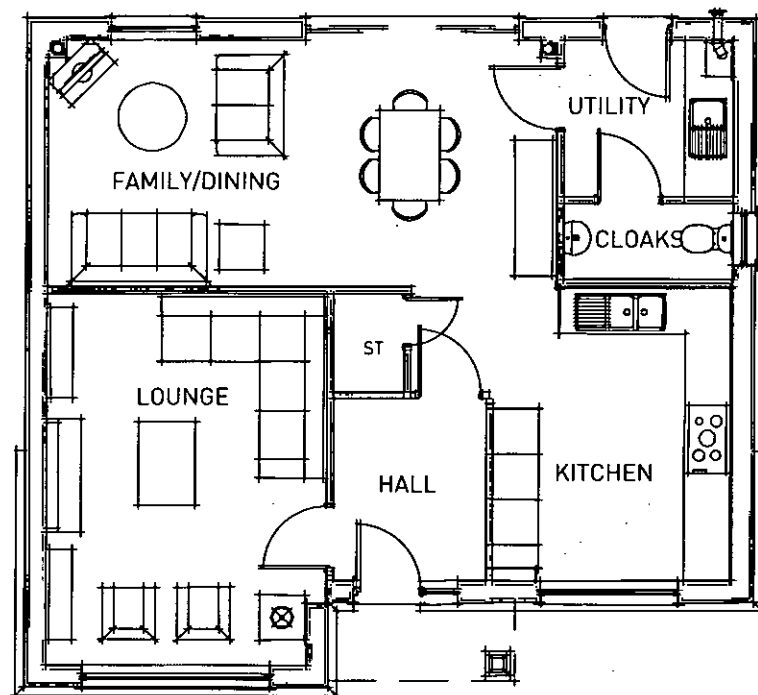

GROUND FLOOR

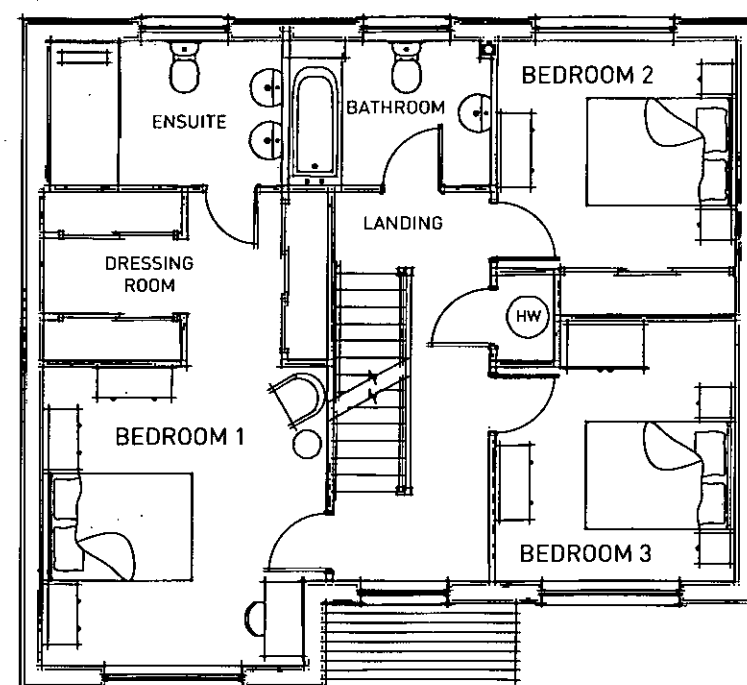

FIRST FLOOR

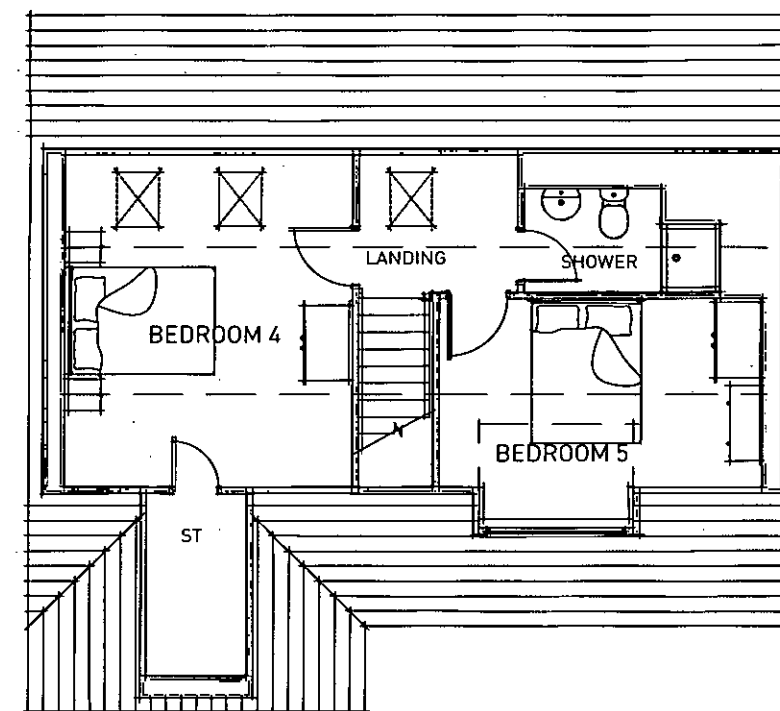

SECOND FLOOR

Scale 1:100
0 1 2 3 4 5 (m)

PLOTS: 9, 12, 59H, 63H, 64, 71H, 72H, 88 & 98

POLLARDS NURSERY, BARNHAM - HIGHGATE - FLOOR PLANS

