



SIDE ELEVATION




FRONT ELEVATION



REAR ELEVATION



SIDE ELEVATION

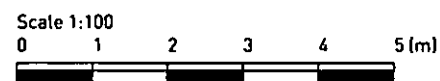

PLOTS: 1H, 60, 62, 65, 74H, 90H, 91H, 93H & 95

POLLARDS NURSERY, BARNHAM - HENLEY - ELEVATIONS

Pegasus
Design