




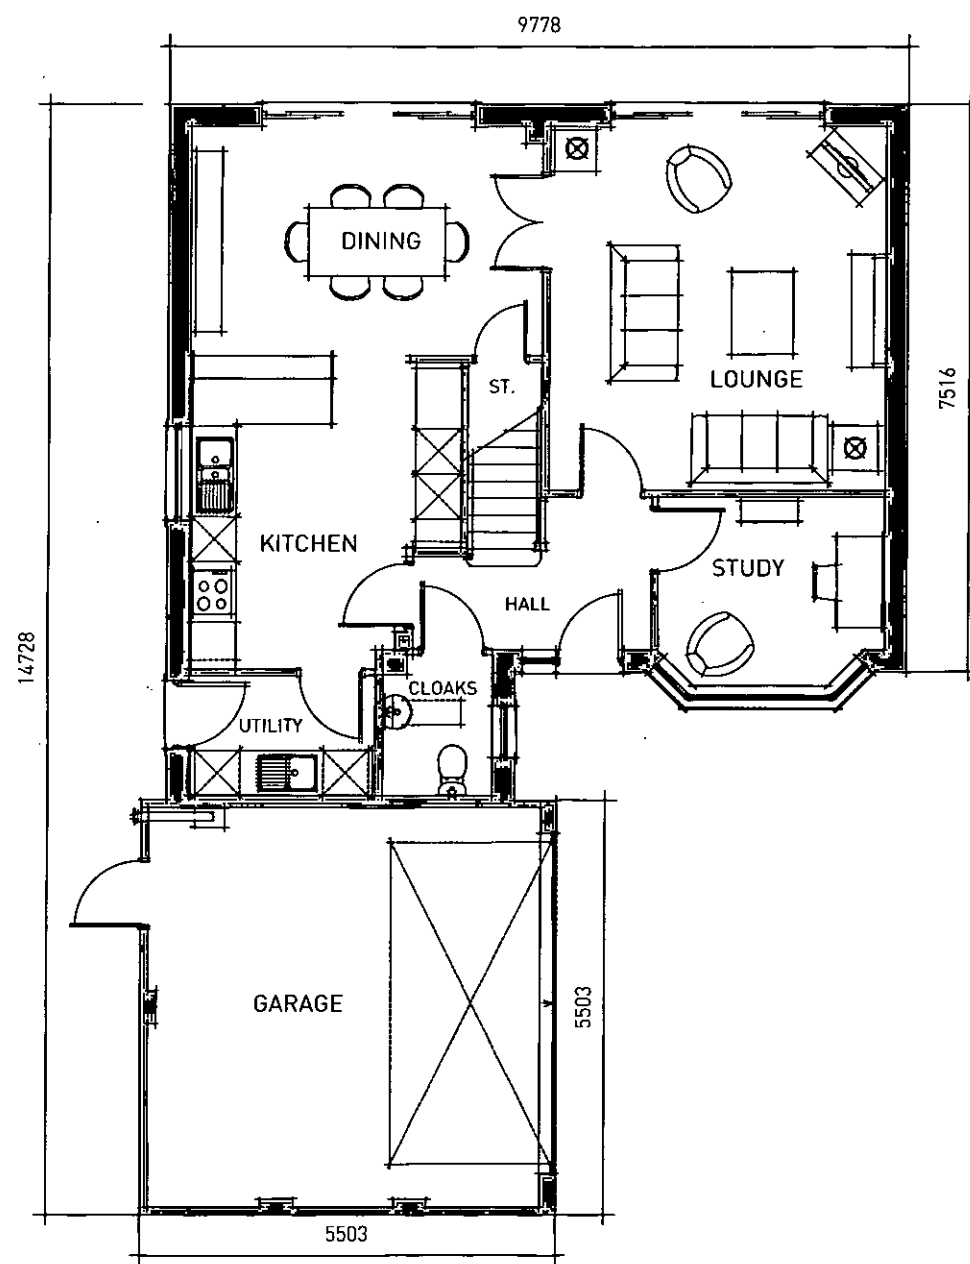

GROUND FLOOR

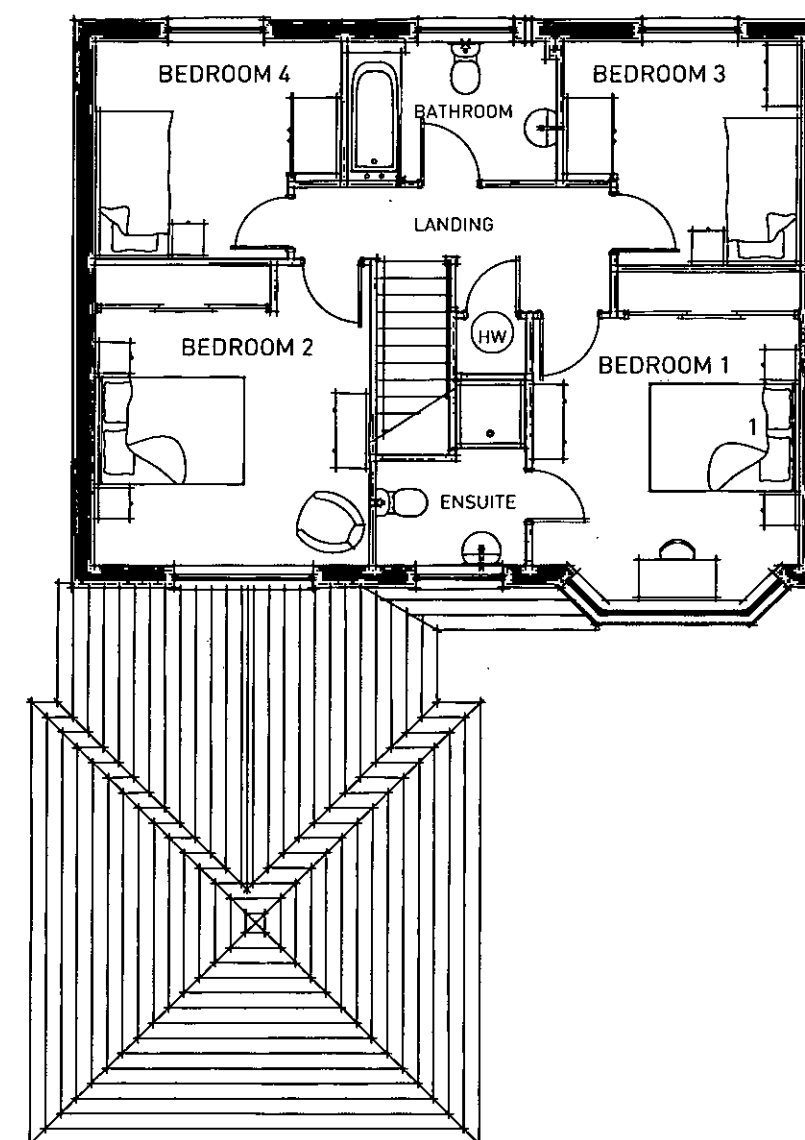

FIRST FLOOR

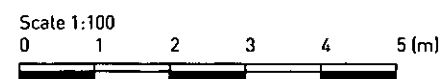

PLOTS: 58 & 101

POLLARDS NURSERY, BARNHAM - CANTERBURY - FLOOR PLANS

Pegasus
Design