





FRONT ELEVATION

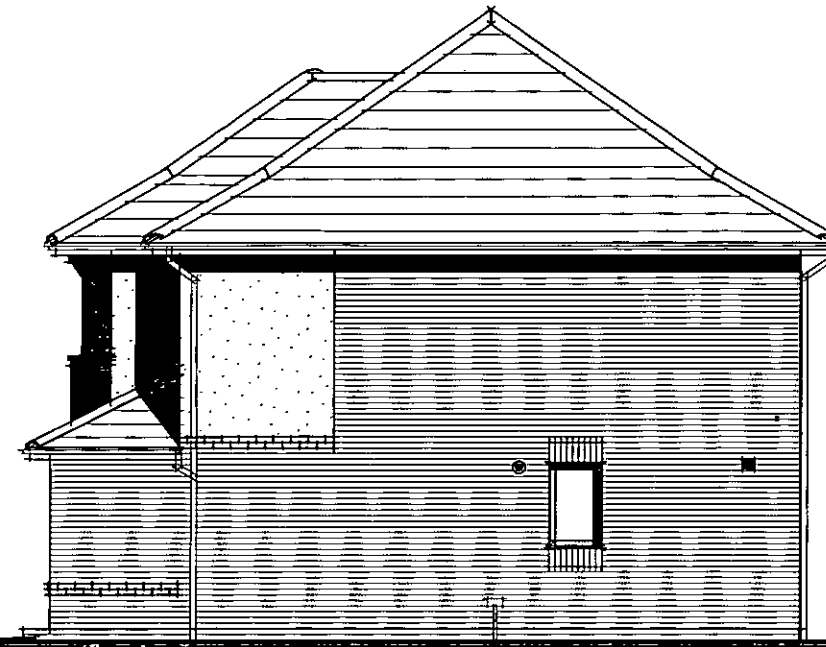

SIDE ELEVATION




REAR ELEVATION

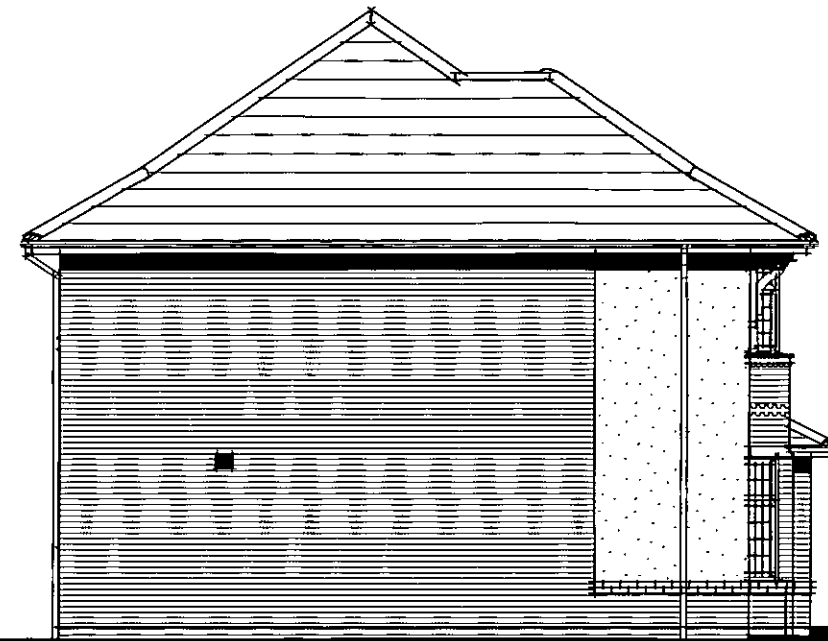

SIDE ELEVATION

PLOTS: 4H, 7, 13H, 77H, 79H, 83H, 85H, 99H & 107

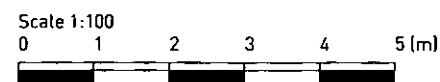

POLLARDS NURSERY, BARNHAM - OXFORD SP - FLOOR PLANS (with RENDER)

Pegasus
Design