






FRONT ELEVATION

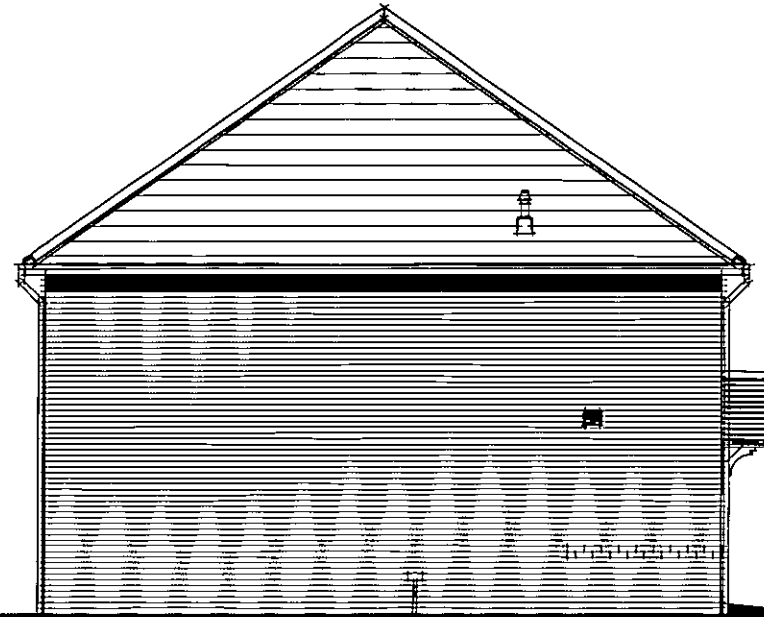


SIDE ELEVATION

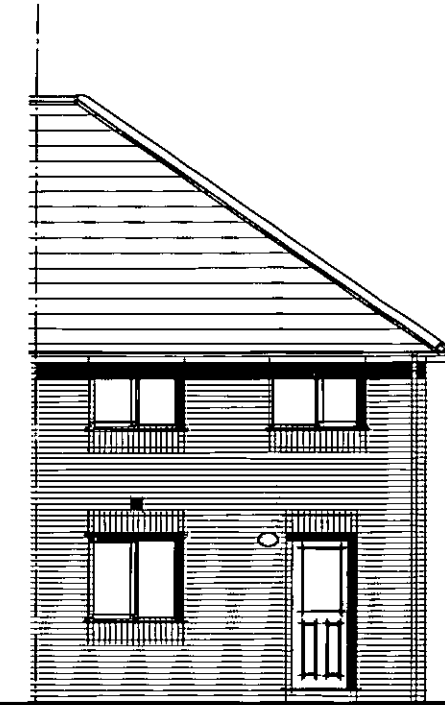

REAR ELEVATION

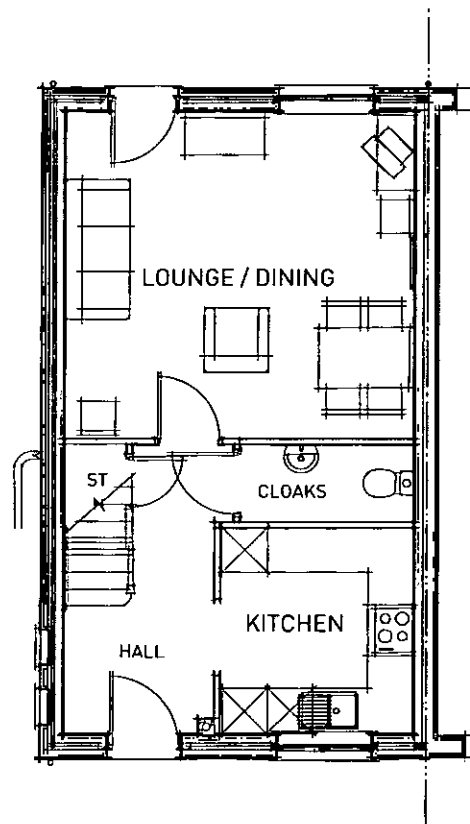


GROUND FLOOR

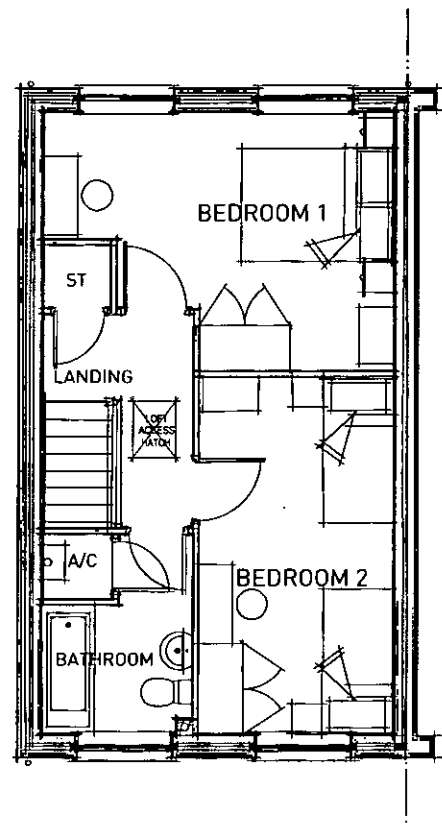

FIRST FLOOR

PLOTS: 17, 18H, 35, 36H, 37, 38H, 41, 42H, 43, 44H, 45 & 46H

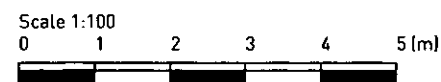

POLLARDS NURSERY, BARNHAM - TAVY - FLOOR PLANS & ELEVATIONS (BRICK)

Pegasus
Design