



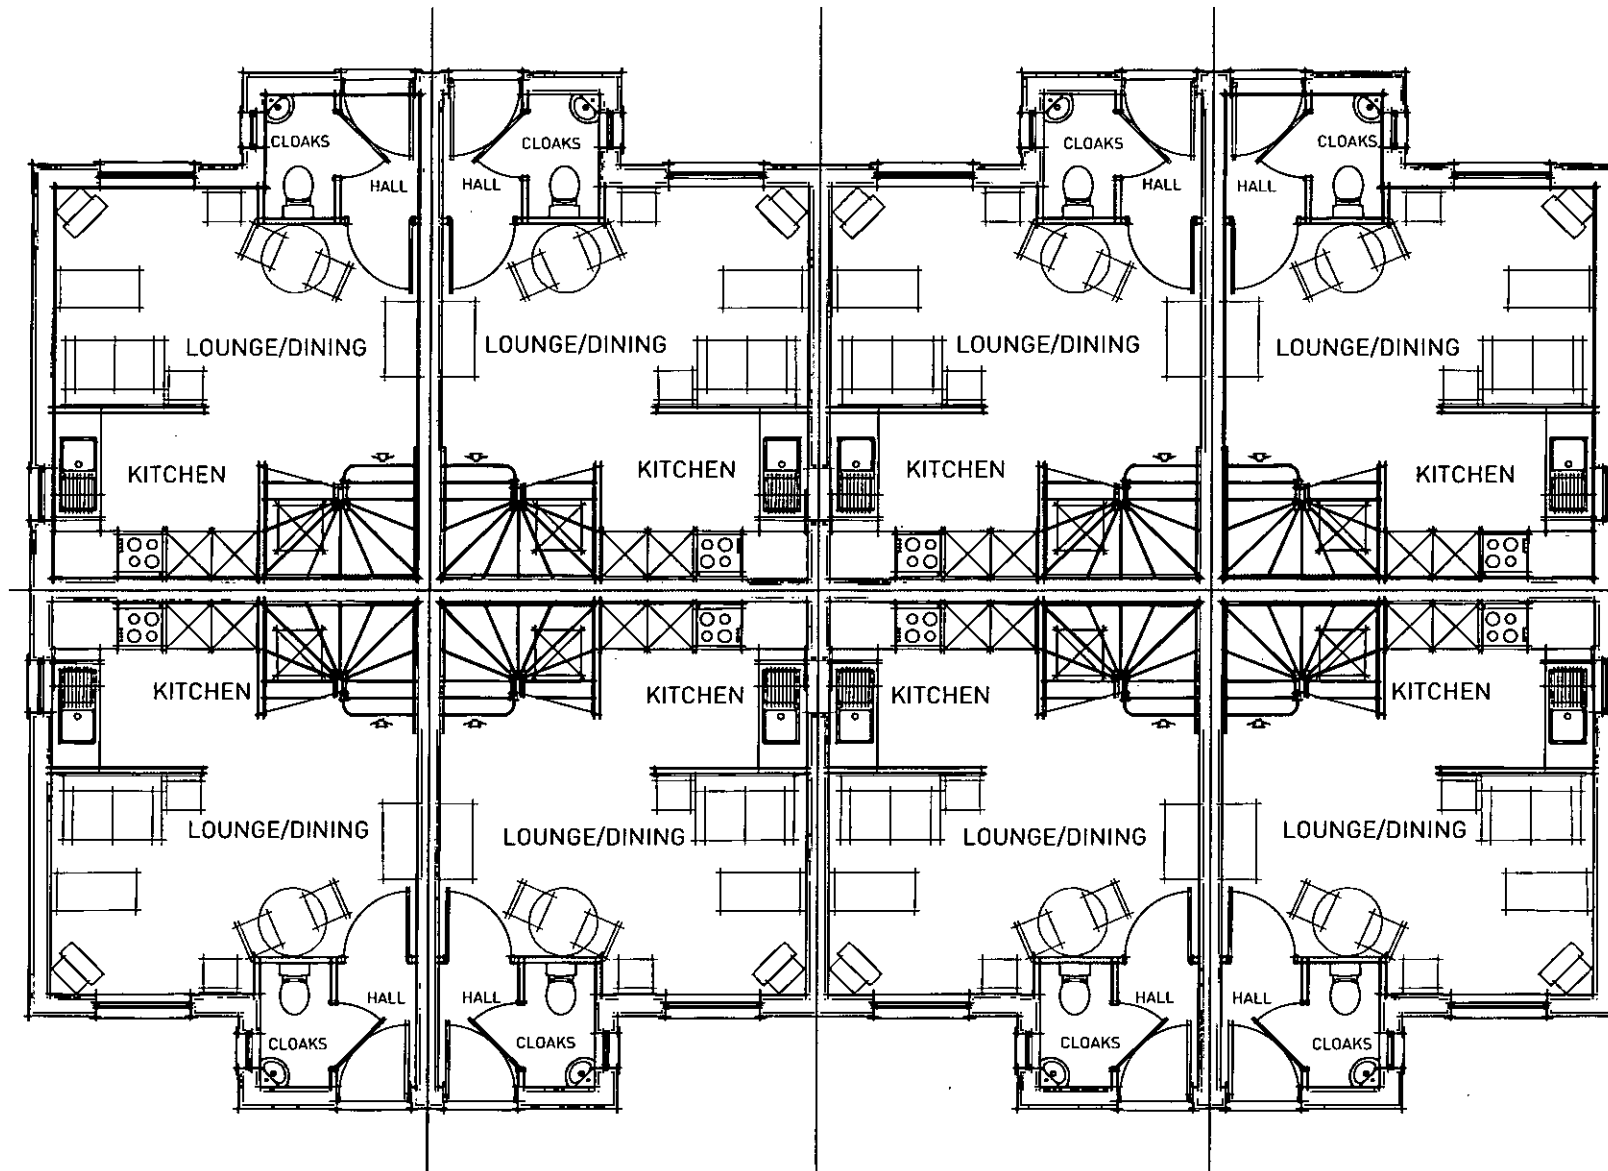

GROUND FLOOR

PLOTS: 19-26

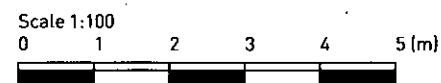

POLLARDS NURSERY, BARNHAM - SP2 8No. UNITS - GROUND FLOOR PLAN

