




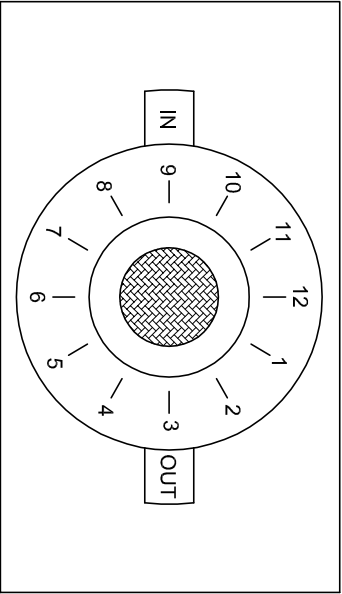

	HINGES	HOSE DRAW CHAMBER
☐	12	6
☐	12	12
☐	6	6
☐	6	12
CUSTOMER SIGNATURE		
DATE		
Estimated dry weight:	2.30 tonnes	
Estimated operational weight:	42.6 tonnes	

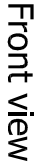

 Third angle projection

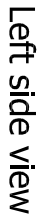

TEL: (02392) 242600
FAX: (02392) 242624
e-mail: engineering@wpl.co.uk

Primary 8.70

Scale N.T.S.	Drawing number 117-0034
-----------------	----------------------------