


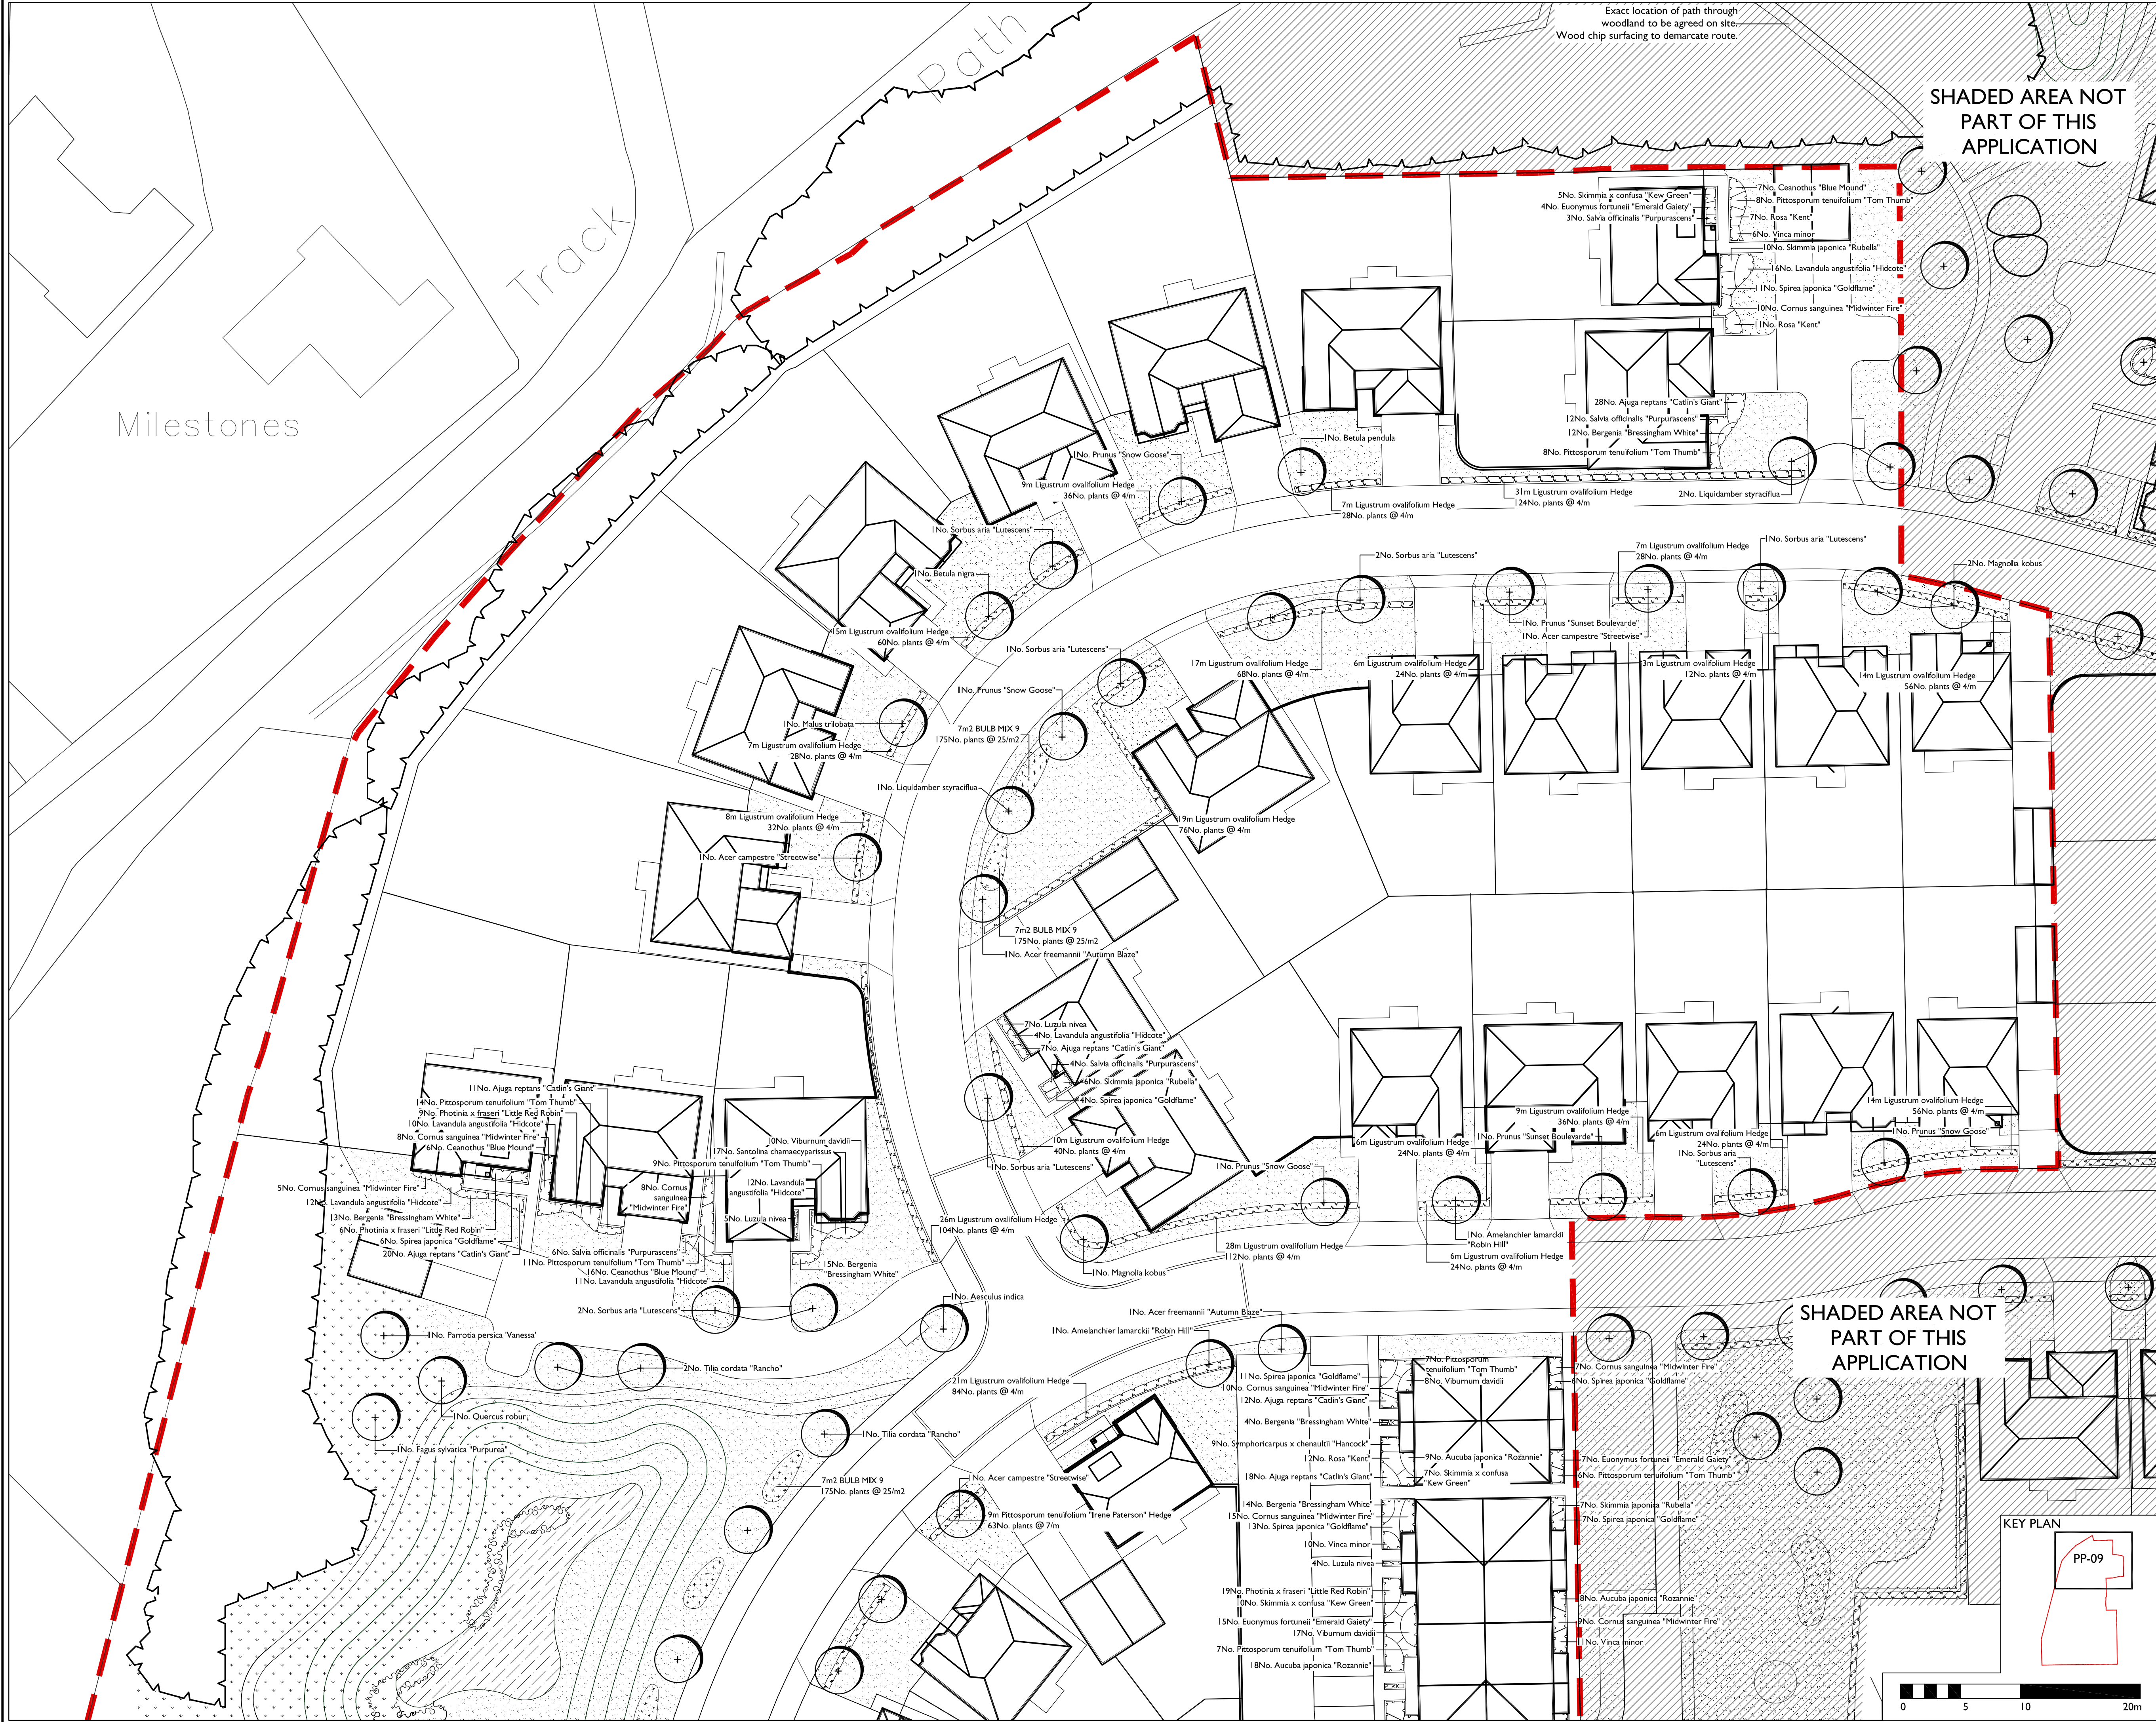

Exact location of path through woodland to be agreed on site.
Wood chip surfacing to demarcate route.

SHADED AREA NOT
PART OF THIS
APPLICATION

SHADED AREA NOT
PART OF THIS
APPLICATION

APAL FILE REFERENCE
2600-PP-09-11.dwg

Notes
This drawing is subject to copyright.
This drawing is for Planning purposes only.
Do not construct from this drawing.

North

LEGEND

Phase Boundary

Existing Trees / Tree Groups

Proposed Tree

Proposed hedge

Proposed shrub planting

Proposed marginal planting

Proposed grass - amenity seed

Proposed wildflower meadow

Proposed naturalised bulb planting in grass

- Notes:
- Engineer to confirm foundation details in accordance with practice note 4.2 of the NHBC guide.
 - For details on: Levels, services and drainage refer to Engineers drawings.
 - Refer 2600-PP-11 for planting schedule and horticultural notes.

P2	Updated to latest layout	07/10/16	LM	JH
Rev	Description	Date	Drawn	Checked

Drawing Status

PLANNING

Allen Pyke Associates

Landscape architecture Urban design Environmental planning

The Factory, 2 Acre Road,
Kingston upon Thames,
Surrey KT2 6EF

T 020 8549 3434 F 020 8547 1075
www.allenpyke.co.uk
KINGSTON UPON THAMES • CAMBRIDGE

A registered practice of the Landscape Institute	
Client: Redrow Homes Southern Counties	Scale: 1:250@A1
Project: Pollards Nursery, Barnham Phase 2	By/Chk: LM/BB
Drawing Title: Planting Plan 1 of 3	Date: 28/09/16
Drawing Number: 2600-PP-09	Revision: P2

KEY PLAN

